

# 658-664 HOOSICK ROAD

# SITE PLAN



# TOWN OF BRUNSWICK, RENSSELAER COUNTY, NEW YORK

JUNE 19, 2020

## INDEX OF SHEETS

COVER  
NOTES AND LEGEND  
EXISTING CONDITIONS PLAN  
SUBDIVISION PLAN  
REMOVALS PLAN  
LAYOUT PLAN  
GRADING AND DRAINAGE PLAN  
SPOT GRADING PLAN  
UTILITY PLAN  
UTILITY PROFILE PLAN  
LIGHTING PLAN  
EROSION CONTROL PLAN  
LANDSCAPE PLAN  
SIGNING AND STRIPING PLAN  
TRUCK MOVEMENTS  
WETLAND IMPACT PLAN  
SITE DETAILS  
SITE DETAILS  
SITE DETAILS  
SITE DETAILS  
SITE DETAILS  
SITE DETAILS  
SITE DETAILS

C-0  
C-1  
C-2  
C-3  
C-4  
C-5  
C-6  
C-7  
C-8  
C-9  
C-10  
C-11  
C-12  
C-13  
C-14  
C-15  
D-1  
D-2  
D-3  
D-4  
D-5  
D-6  
D-7  
D-8

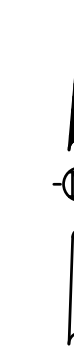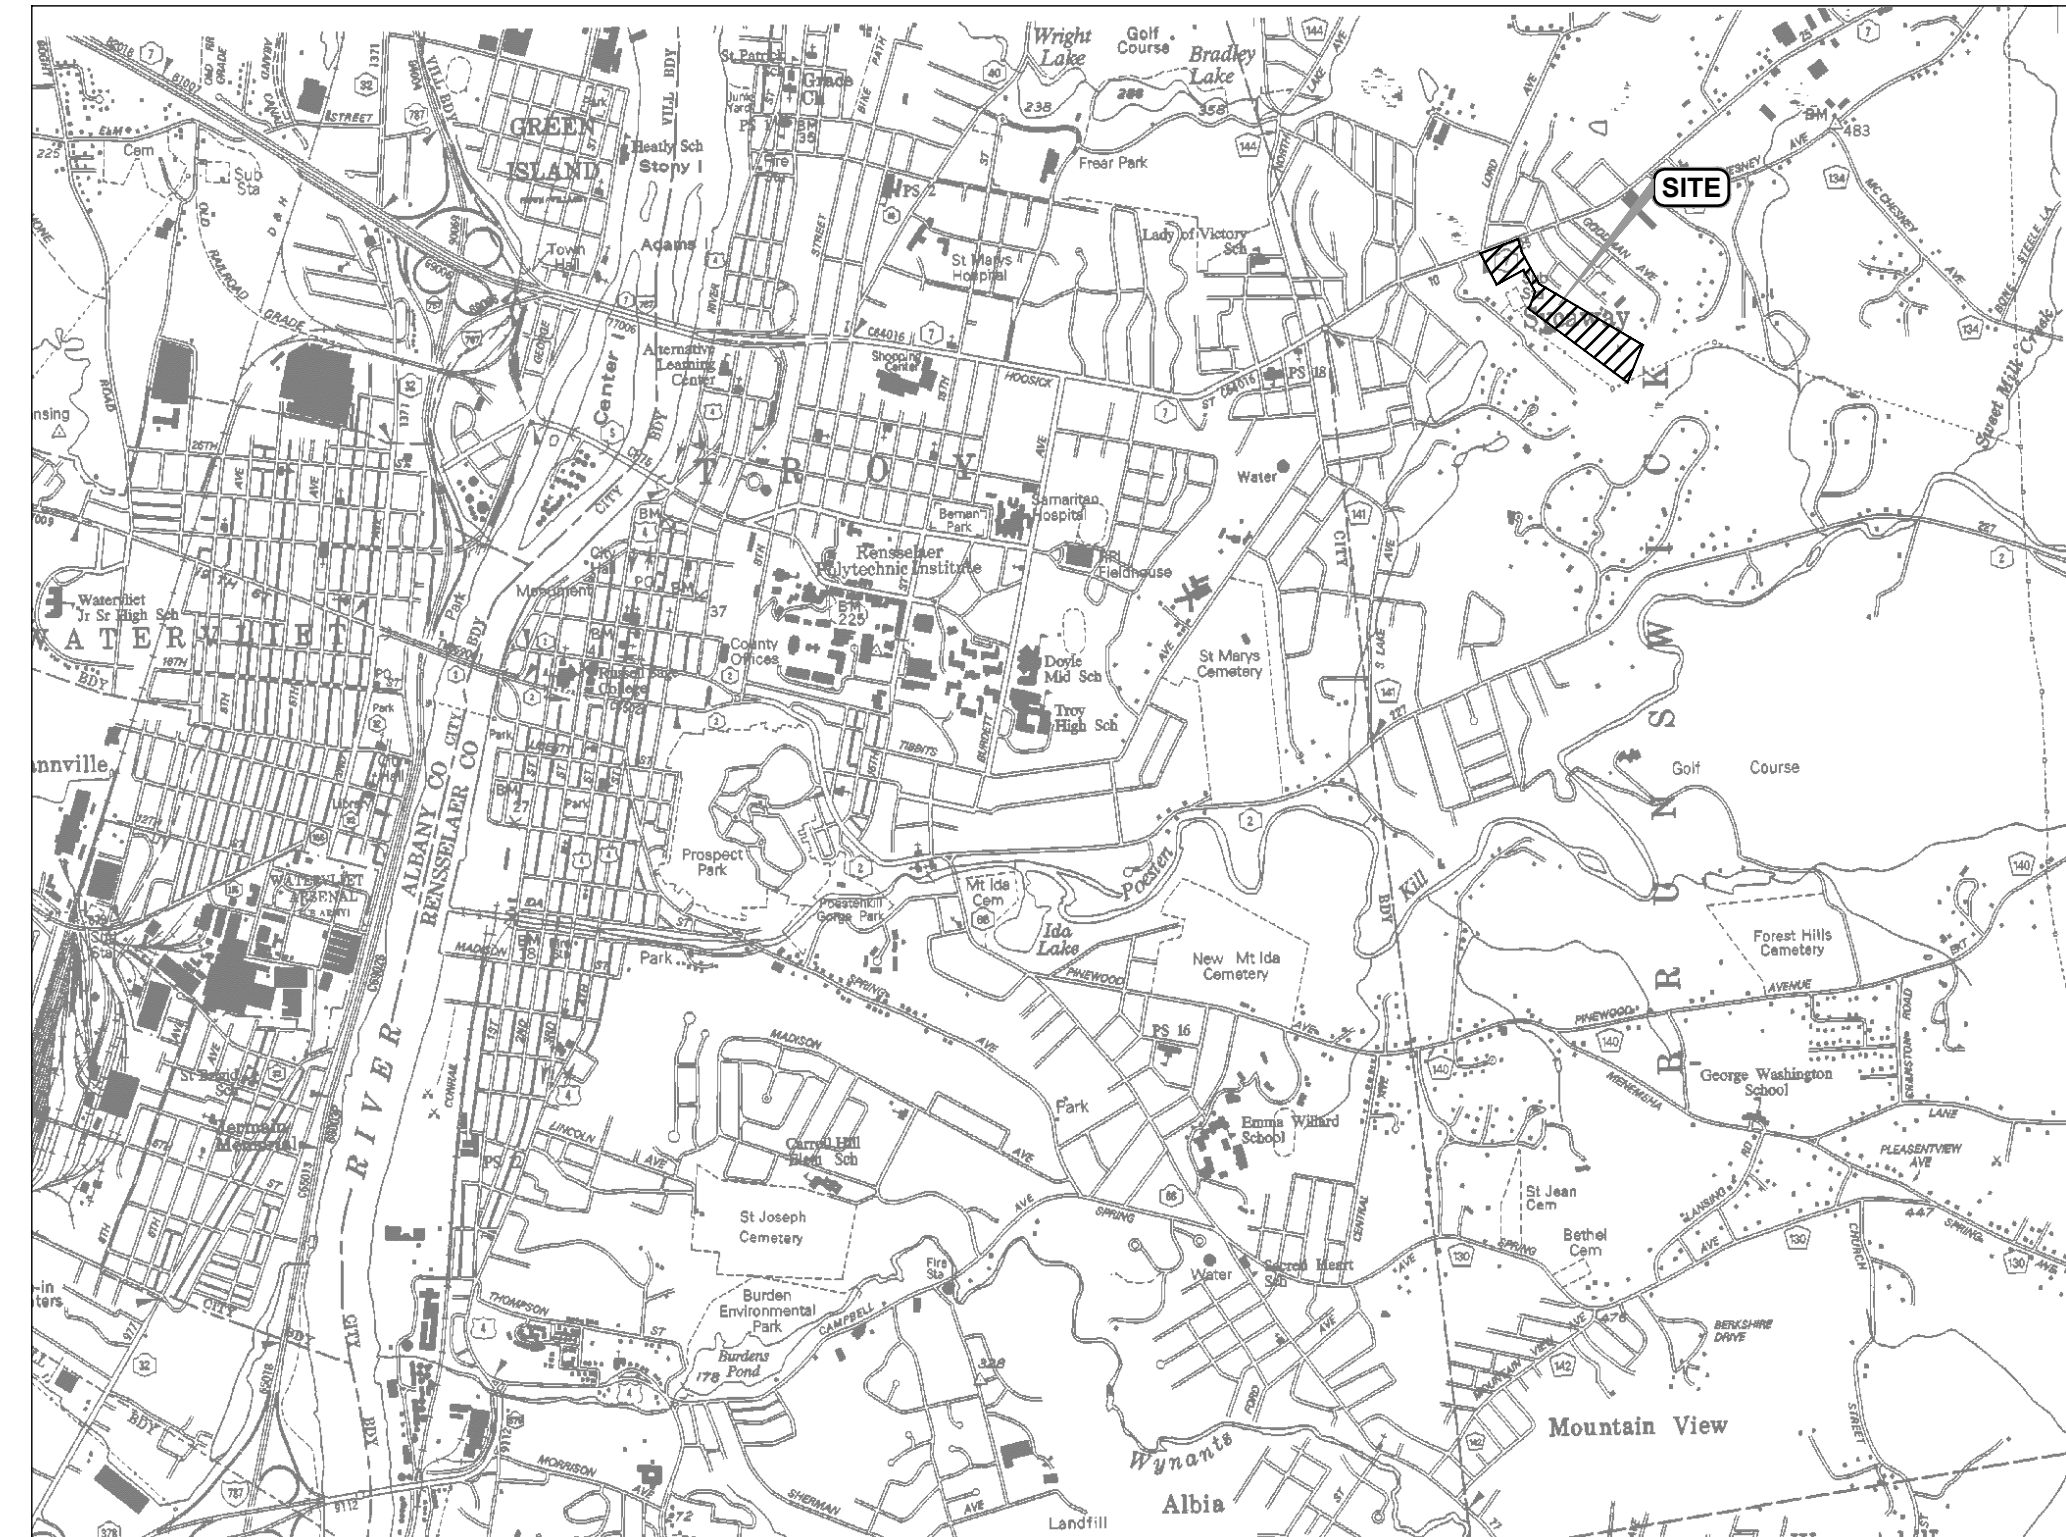

## SITE LOCATION MAP

SUBMISSION:

PRELIMINARY SUBMISSION - JUNE 19, 2020

[illegible]







**LOT TABLE**

| PARCEL ID.   | SIZE (ACRES)  |
|--------------|---------------|
| 101.8-9-2    | 0.35±         |
| 101.8-9-7    | 1.49±         |
| 101.8-9-16   | 0.81±         |
| 101.8-9-6.11 | 19.33±        |
| <b>TOTAL</b> | <b>21.98±</b> |

The site plan shows a large area with various features including wetlands (WETLAND D, WETLAND B-C), roads (HILLCREST AVE, WATSON AVE, WOODWARD AVE), and utility lines. A legend in the bottom right corner defines symbols for Catch Basin, Fire Hydrant, Water Valve, Gas Valve, Guy Wire, Electric Meter, Utility Pole, Coniferous Tree, Deciduous Tree, Coniferous Shrub, Iron Pipe, Iron Rod, Wetland Flags, Wetland Delineation, Woods Line, Property Line, Contour Line, Fence Line, and Overhead Wire. A north arrow and a scale bar (0 to 40 feet) are also present.

[illegible]

|      |      |
|------|------|
|      |      |
| DATE | DATE |

THE ALTERATION OF THIS MATERIAL IN ANY WAY, UNLESS DONE UNDER THE DIRECTION OF A COMPARABLE PROFESSIONAL, (I.E.) ARCHITECT FOR AN ARCHITECT, ENGINEER FOR AN ENGINEER OR LANDSCAPE ARCHITECT FOR A LANDSCAPE ARCHITECT, IS A VIOLATION OF THE NEW YORK STATE EDUCATION LAW AND/OR REGULATION, AND IS A CLASS "A" MISDEMEANOR.



SCALE: 1"=40'  
CONTRACT No.:  
MJ PROJ. No.: MJ 972.06-1  
DATE: JUNE 2020

**C-2**
















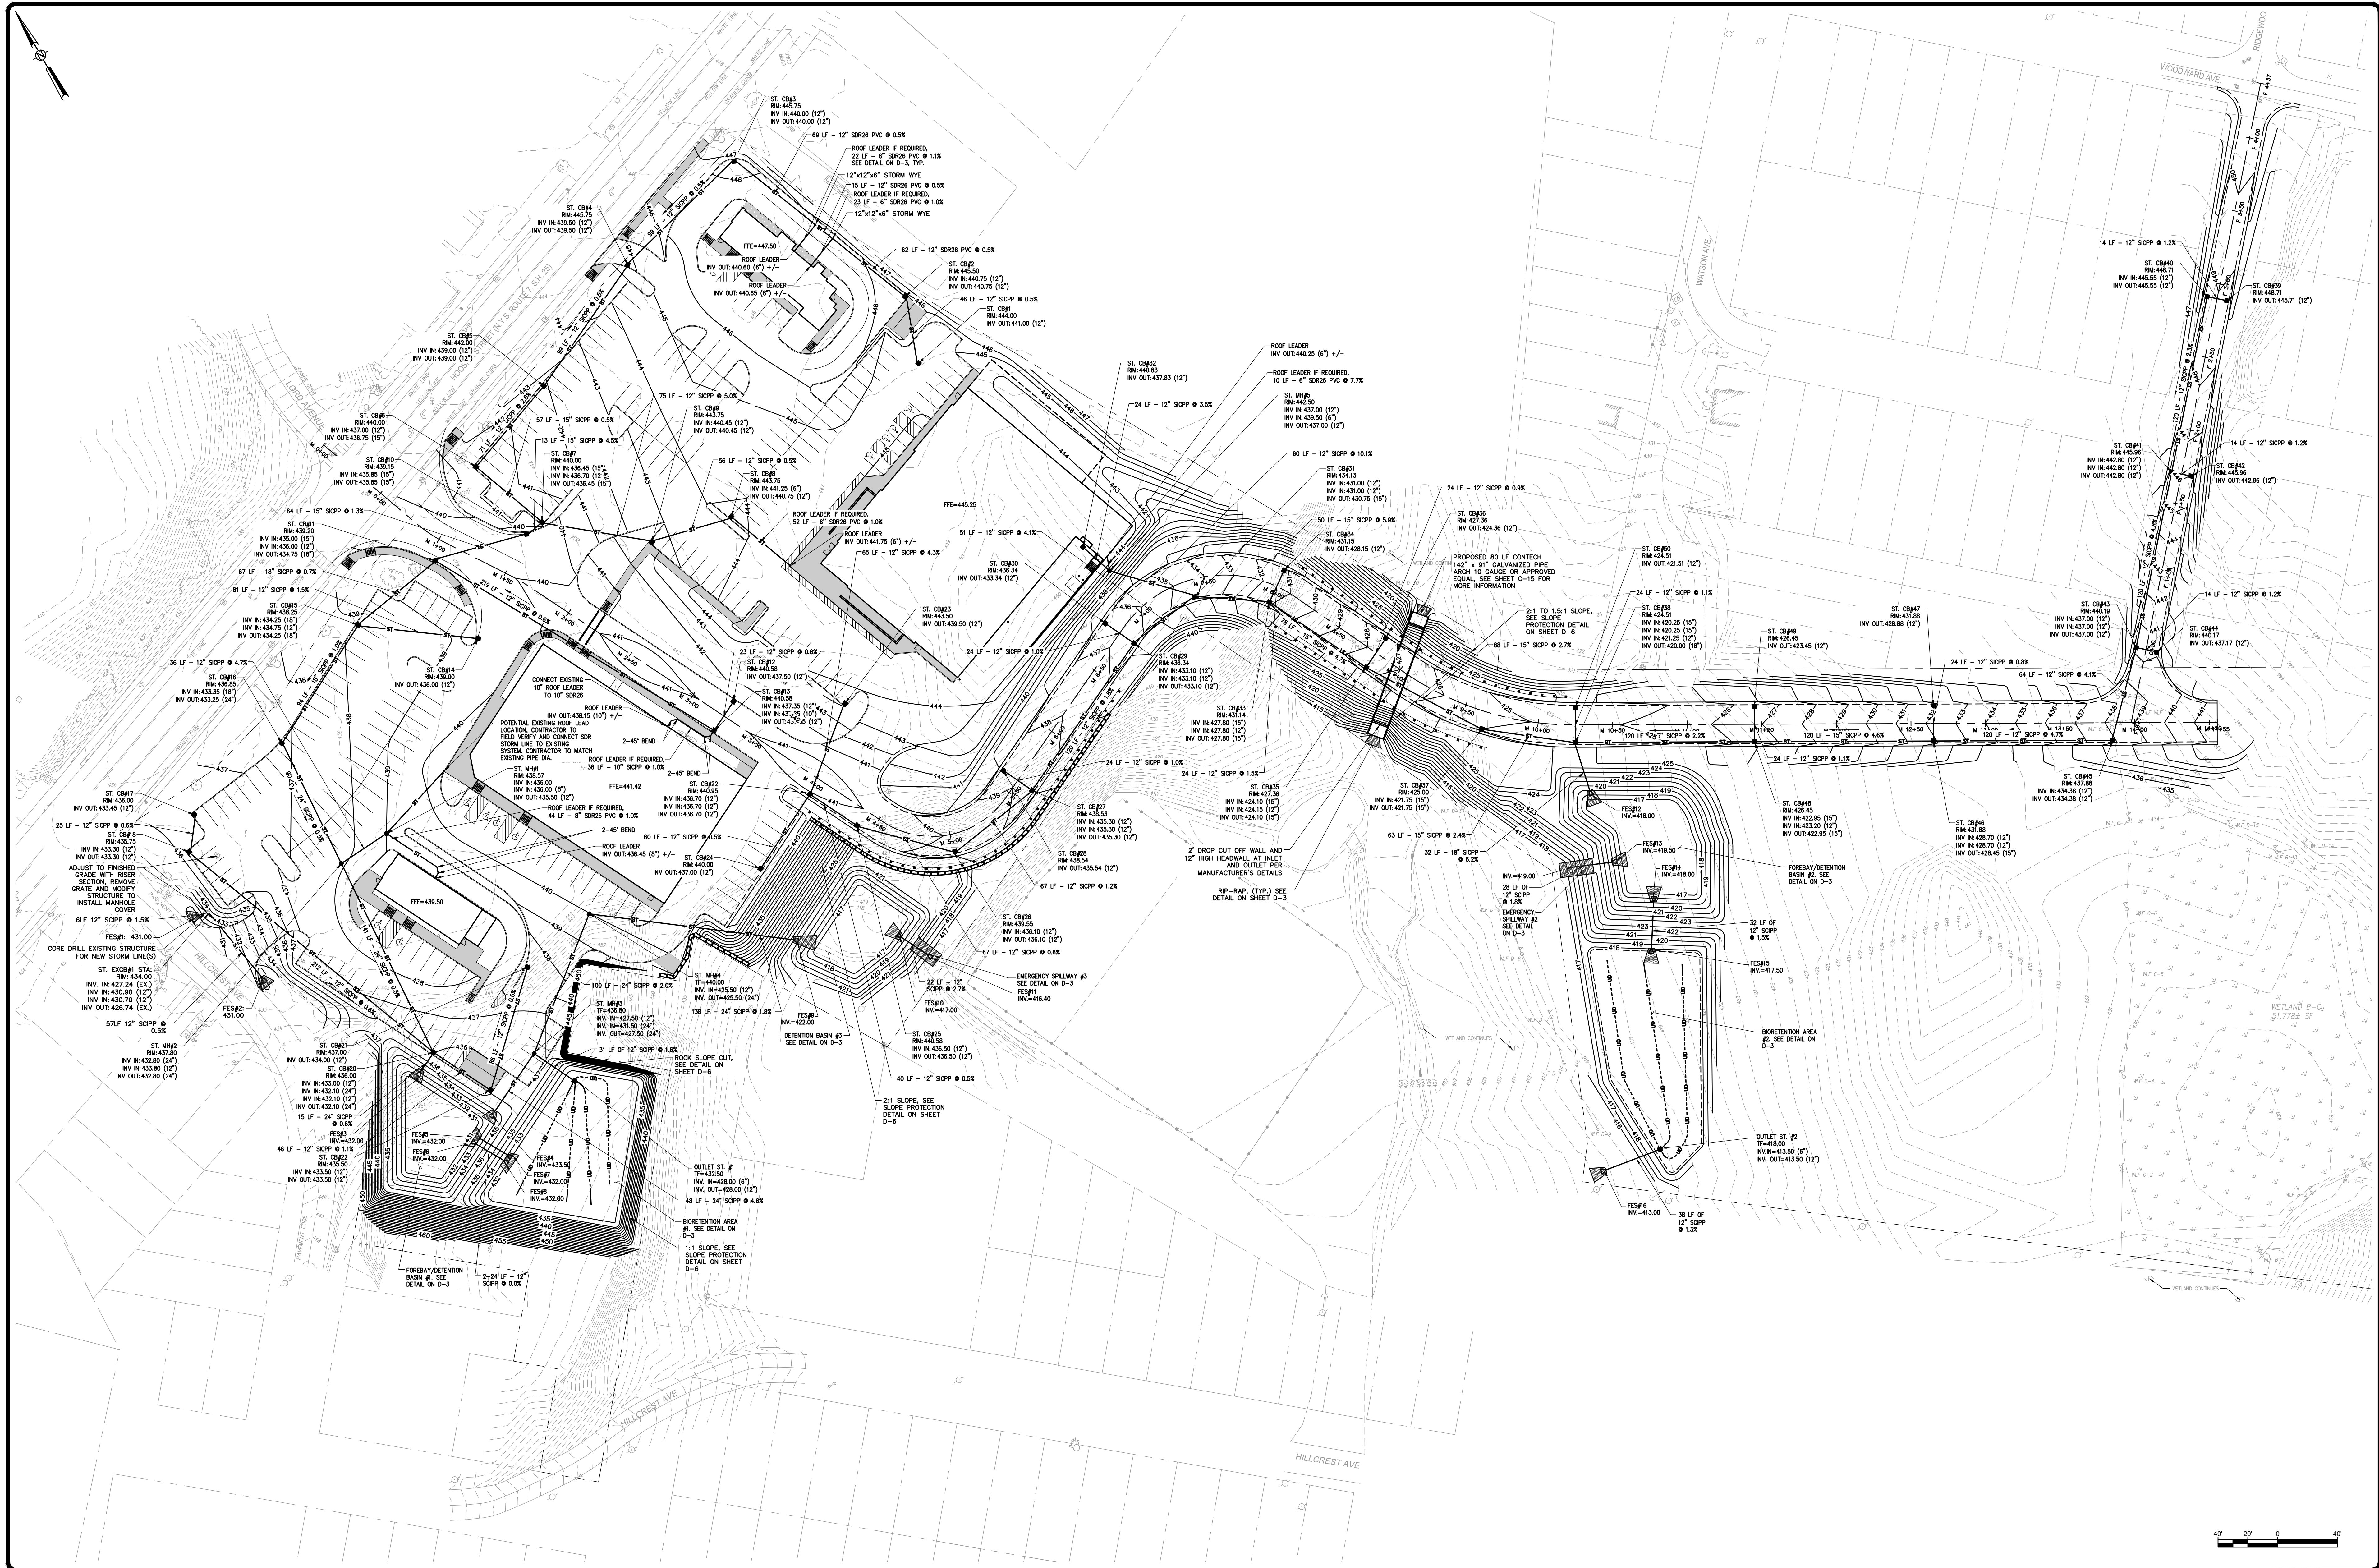

| SUBMITTAL / REVISIONS |      |             |    |                   |
|-----------------------|------|-------------|----|-------------------|
| No.                   | DATE | DESCRIPTION | BY | REVIEWED BY: DATE |
|                       |      |             |    |                   |
|                       |      |             |    |                   |
|                      |      |
|----------------------|------|
| PROJ. MANAGER: JWVE  | DATE |
| CHIEF DESIGNER: JWVE | DATE |
| DESIGNED BY: JWVE    |      |
| DRAWN BY: APY        |      |
| CHECKED BY: JWVE     |      |

THE ALTERATION OF THIS MATERIAL IN ANY WAY, UNLESS DONE UNDER THE DIRECTION OF A COMPARABLE PROFESSIONAL, (I.E.) ARCHITECT FOR AN ARCHITECT, ENGINEER FOR AN ENGINEER OR LANDSCAPE ARCHITECT FOR A LANDSCAPE ARCHITECT, IS A VIOLATION OF NEW YORK STATE EDUCATION LAW AND/OR REGULATION, AND IS A CLASS "A" MISDEMEANOR.



**Engineering and  
Land Surveying, P.C.**  
1533 Crescent Road - Clifton Park, NY 12065

DAVE LEON


**GRADING AND DRAINAGE PLAN**

658 - 664 HOOSICK ROAD  
TOWN OF BRUNSWICK NEW YORK

SCALE: 1"=40'  
CONTRACT NO.:  
MJ PROJ. No.: MJ 972-06-1  
DATE: JUNE 2020

**C-6**



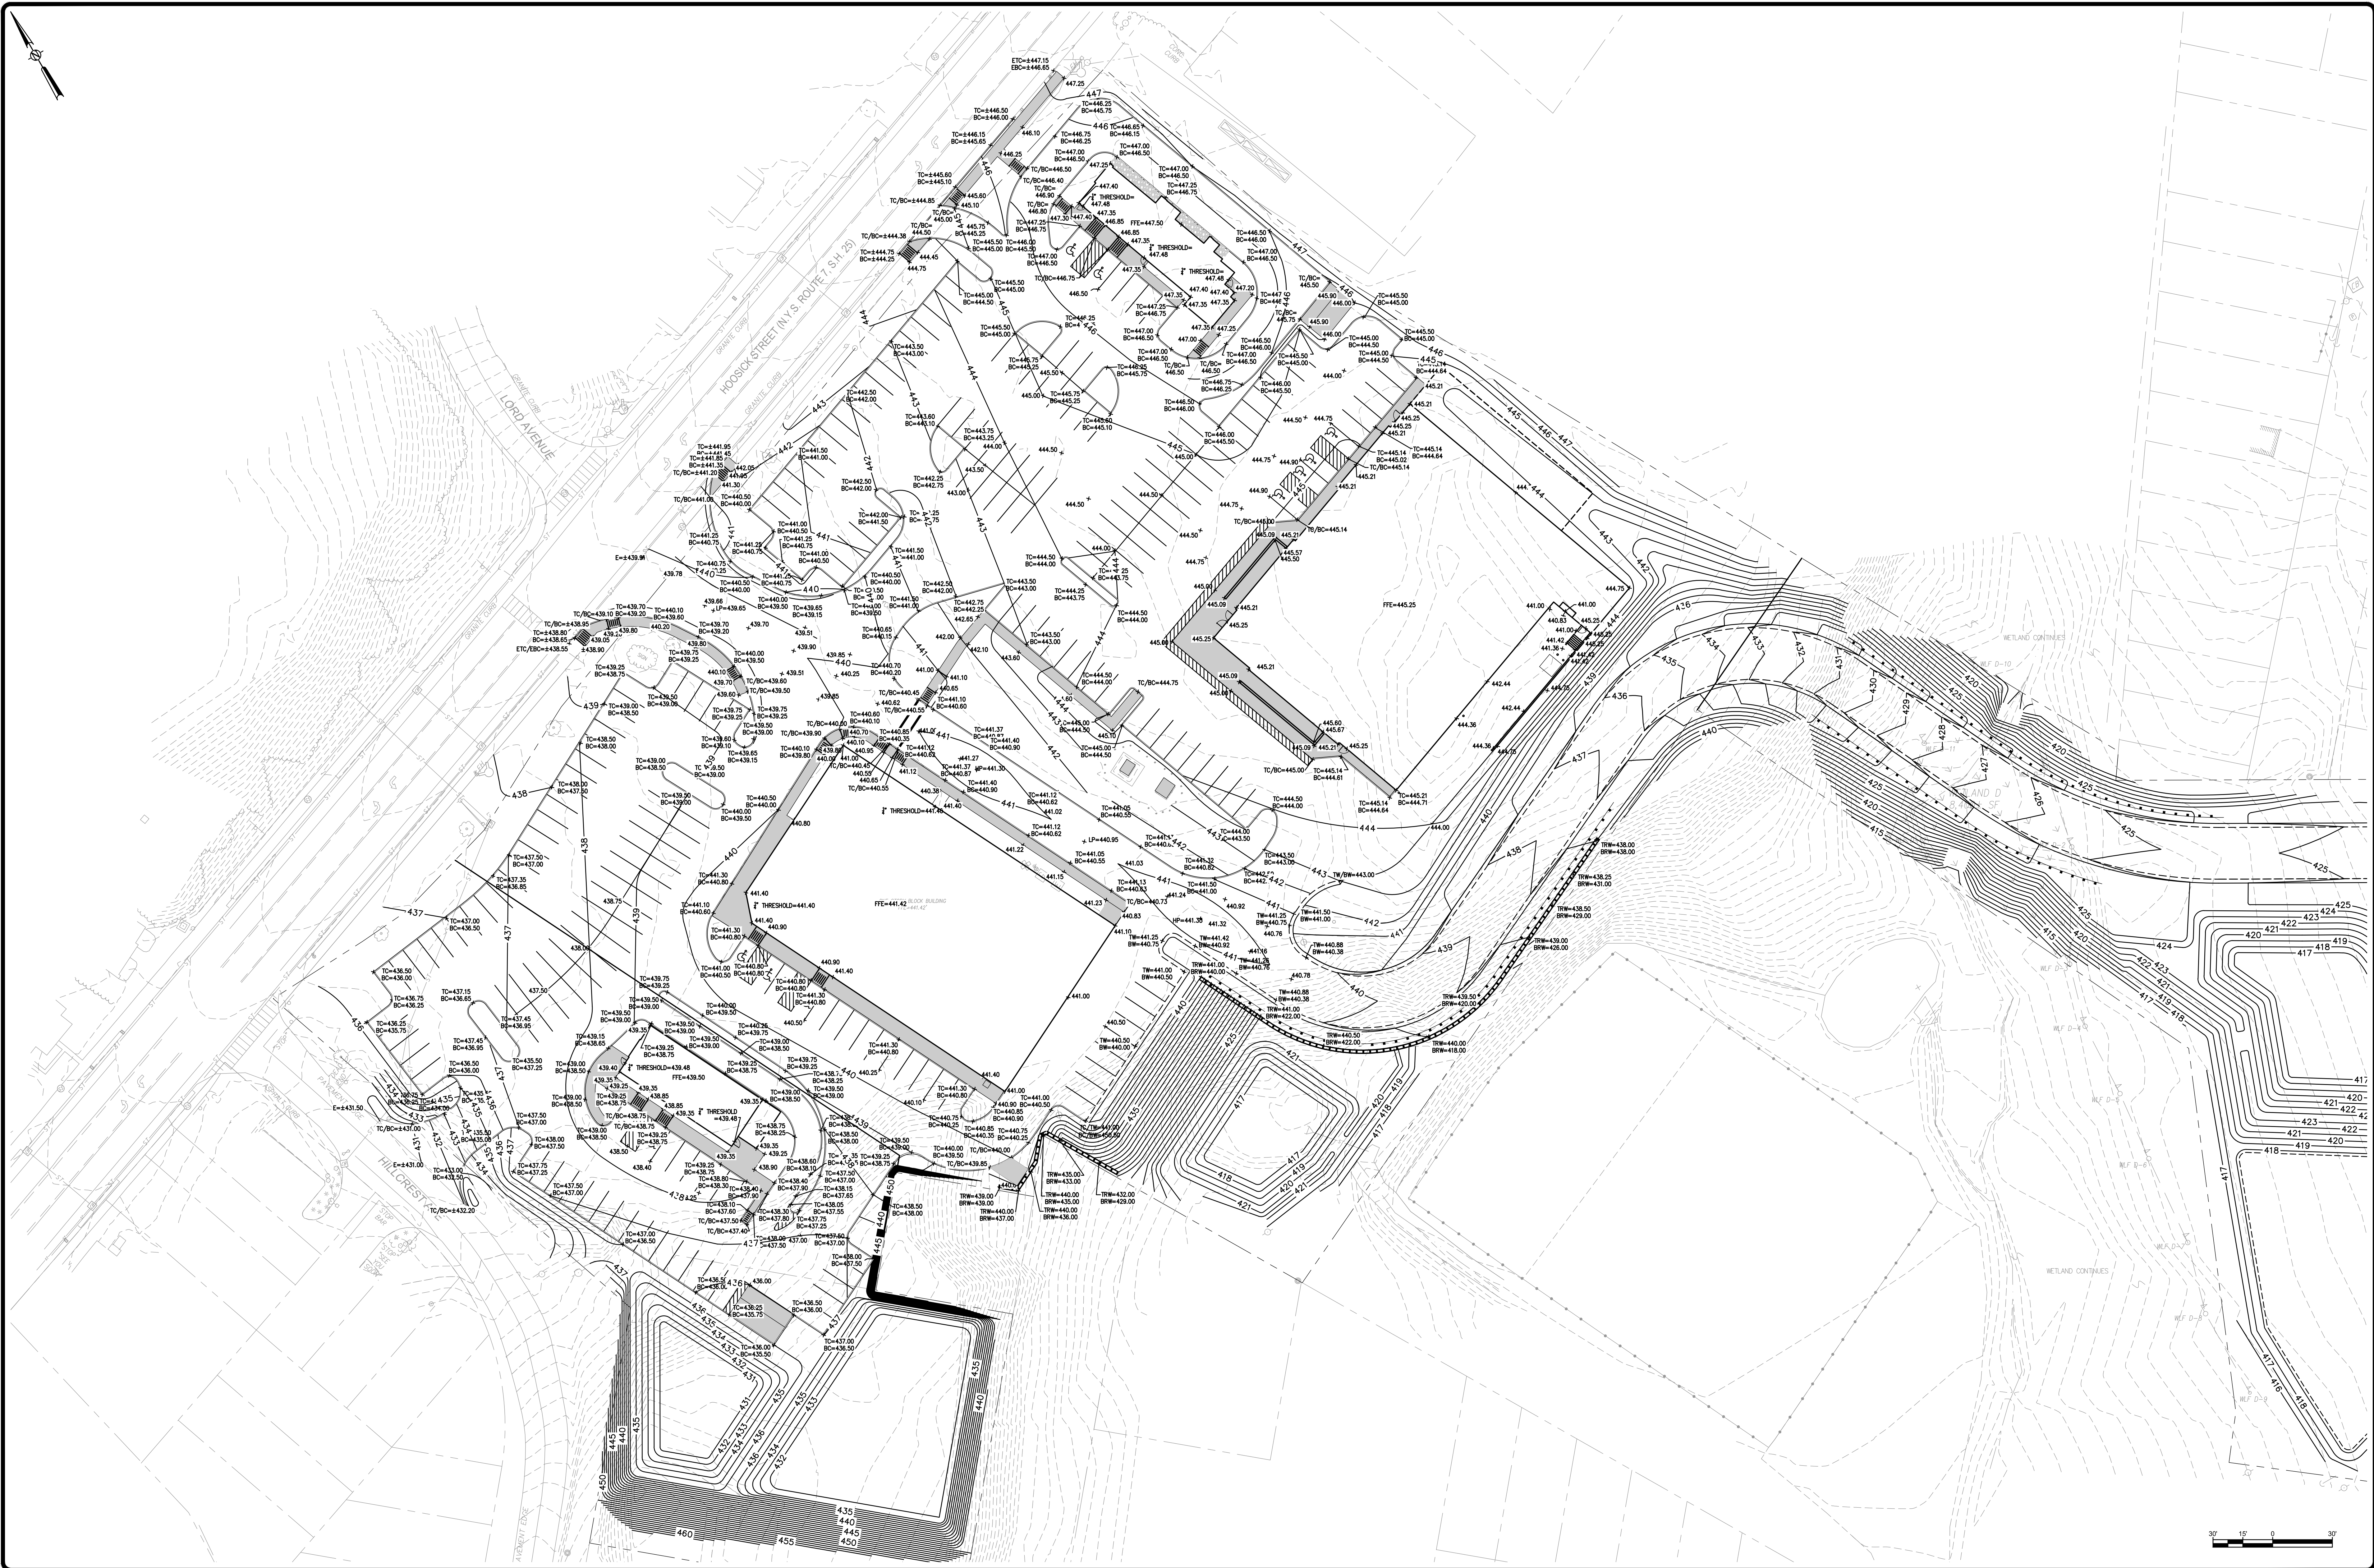

| SUBMITTAL / REVISIONS |      |             |    |              |
|-----------------------|------|-------------|----|--------------|
| No.                   | DATE | DESCRIPTION | BY | REVIEWED BY: |
|                       |      |             |    |              |
|                       |      |             |    |              |
|                      |      |
|----------------------|------|
| PROJ. MANAGER: JWVE  | DATE |
| CHIEF DESIGNER: JWVE | DATE |
| DESIGNED BY: JWVE    |      |
| DRAWN BY: APY        |      |
| CHECKED BY: JWVE     |      |

THE ALTERATION OF THIS MATERIAL IN ANY WAY, UNLESS DONE UNDER THE DIRECTION OF A COMPARABLE PROFESSIONAL, (I.E.) ARCHITECT FOR AN ARCHITECT, ENGINEER FOR AN ENGINEER OR LANDSCAPE ARCHITECT FOR A LANDSCAPE ARCHITECT, IS A VIOLATION OF NEW YORK STATE EDUCATION LAW AND/OR REGULATION, AND IS A CLASS "A" MISDEMEANOR.



**Engineering and  
Land Surveying, P.C.**  
1533 Crescent Road - Clifton Park, NY 12065

DAVE LEON

**SPOT GRADING PLAN**


658 - 664 HOOSICK ROAD  
TOWN OF BRUNSWICK NEW YORK

SCALE: 1"=30'  
CONTRACT No.:  
MJ PROJ. No.: MJ 972.06-1  
DATE: JUNE 2020

**C-7**



File Name: C:\Users\lbradford\appdata\local\temp\AcPublish\_27526\Map072-06-1\_XENG.dwg (Layout: C-8)  
Date: Fri, Jun 19, 2020 - 2:41 PM (Name: abozza)

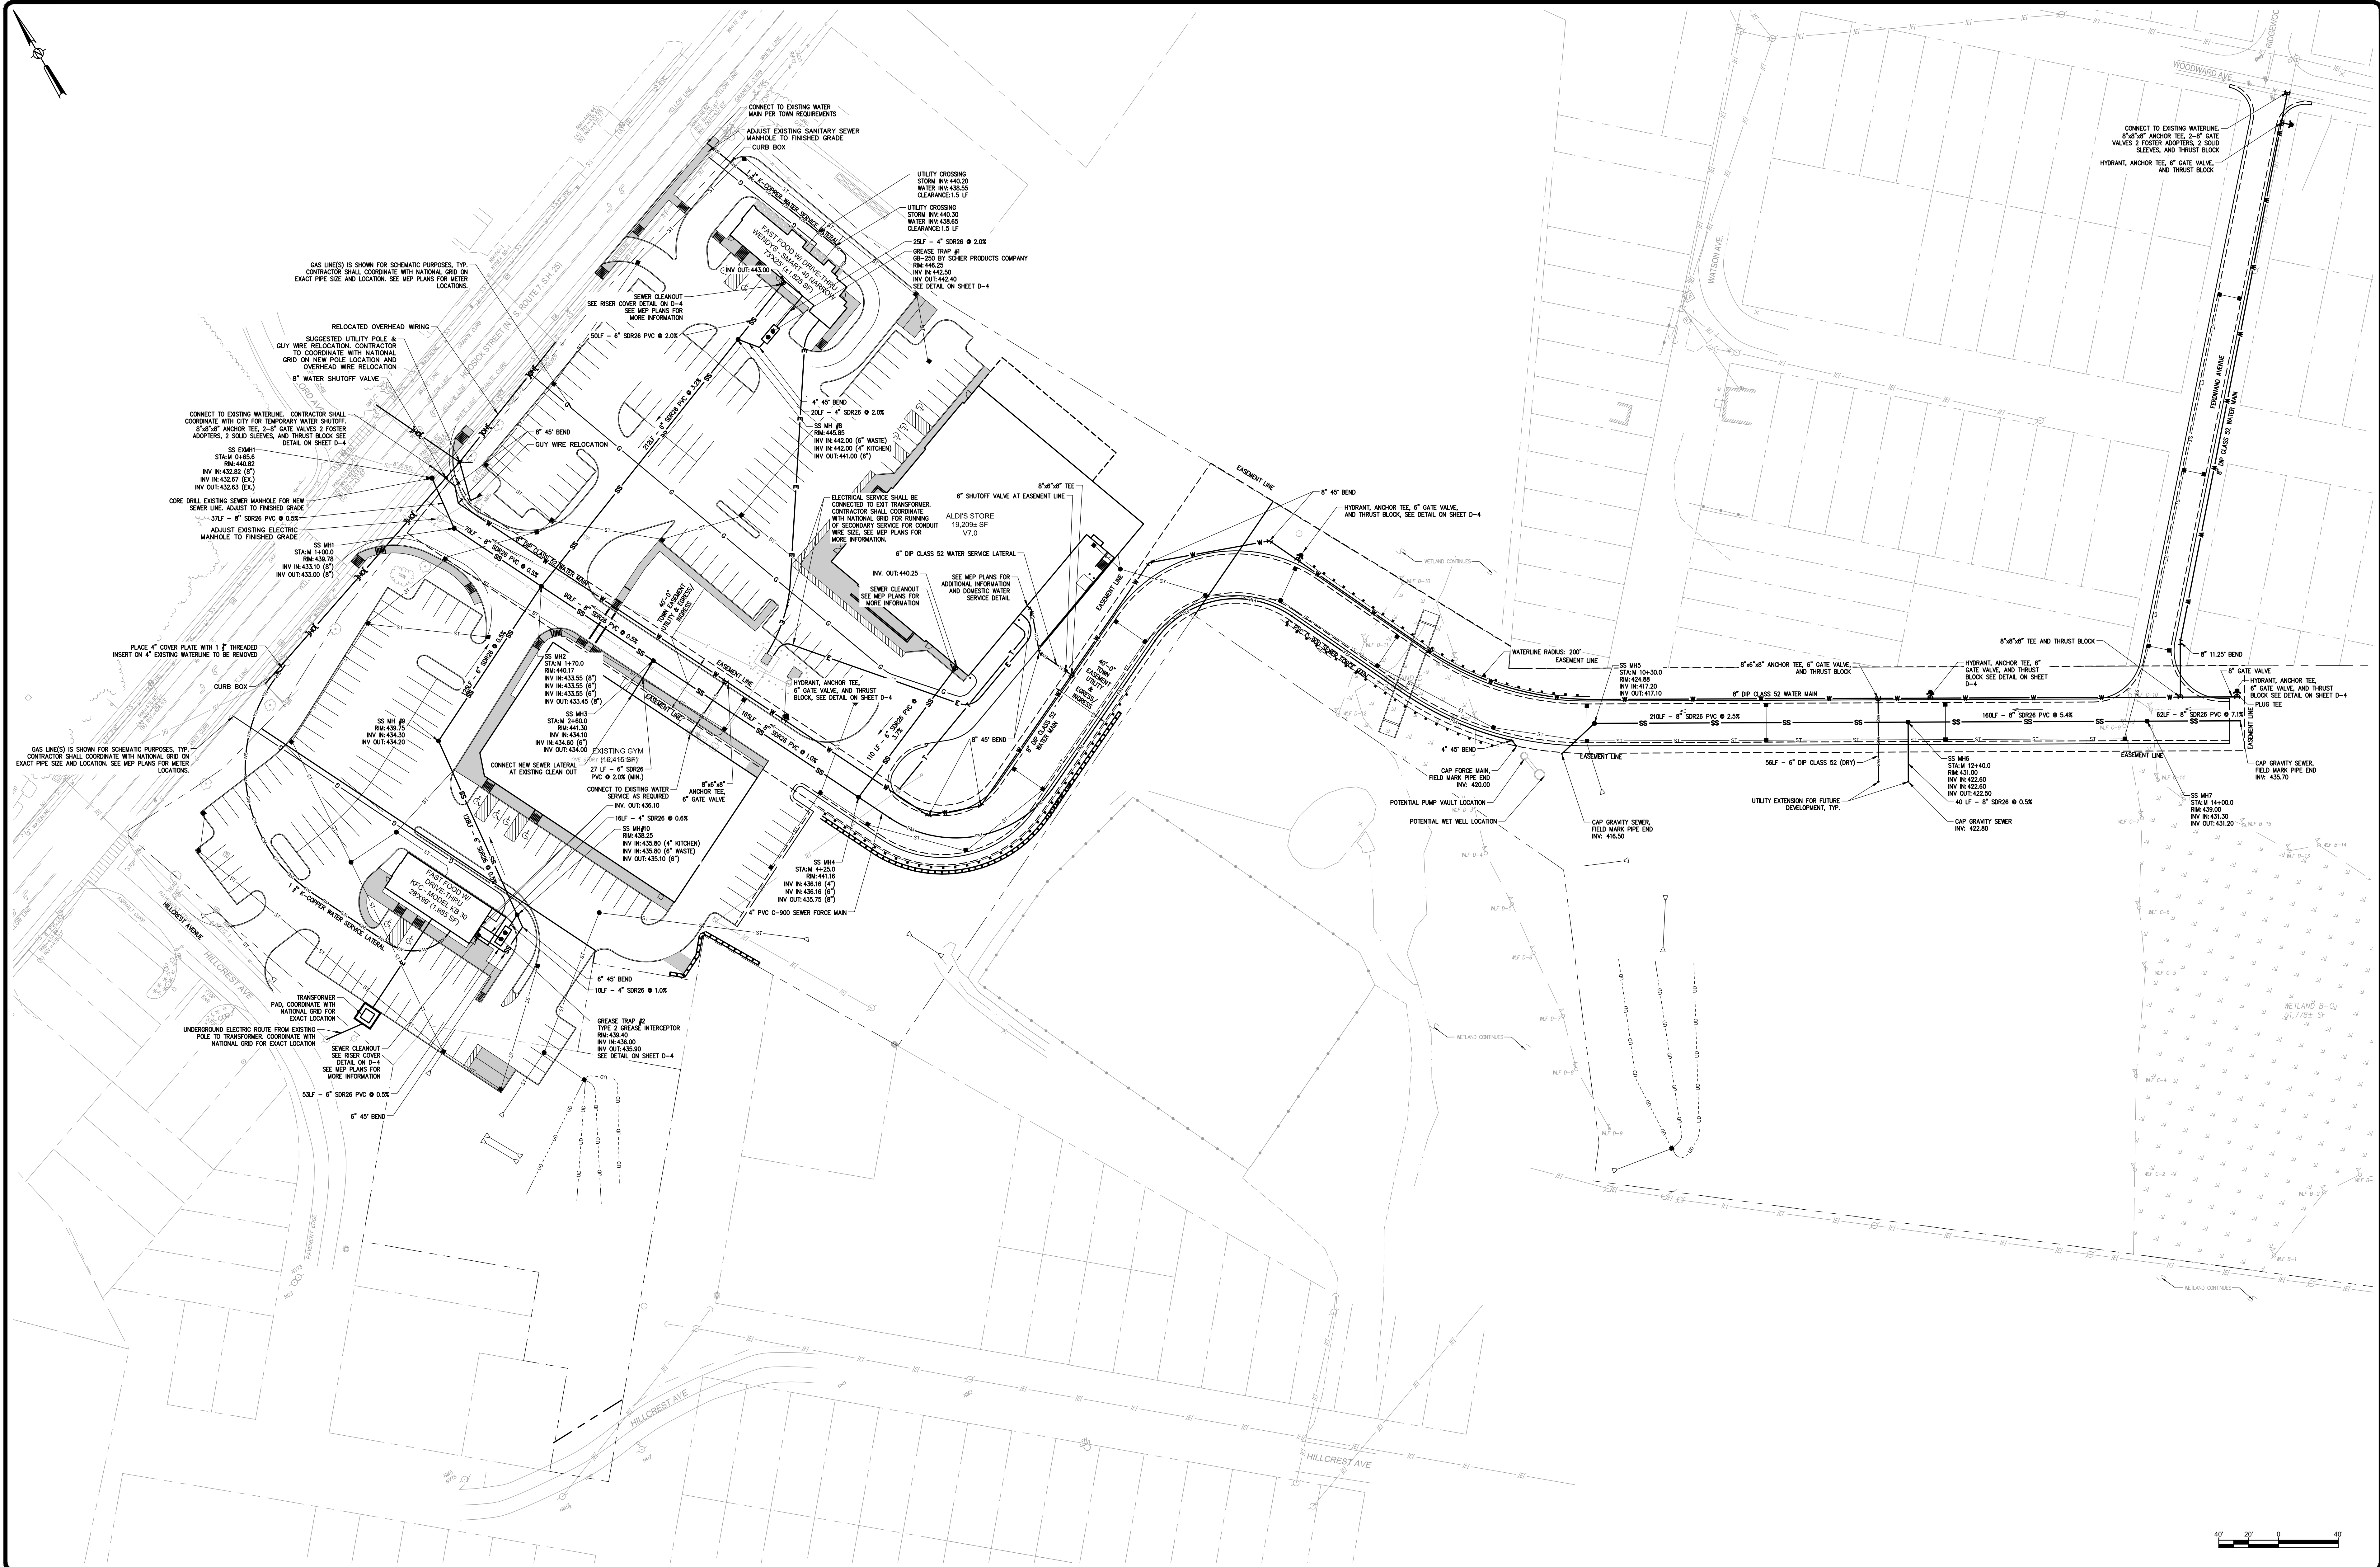

| SUBMITTAL / REVISIONS |      |             |    |                   |
|-----------------------|------|-------------|----|-------------------|
| No.                   | DATE | DESCRIPTION | BY | REVIEWED BY: DATE |
|                       |      |             |    |                   |
|                       |      |             |    |                   |
|                      |      |      |
|----------------------|------|------|
| PROJ. MANAGER: JWVE  |      |      |
| CHIEF DESIGNER: JWVE |      |      |
| DESIGNED BY: JWVE    |      |      |
| DRAWN BY: APY        |      |      |
| CHECKED BY: JWVE     |      |      |
|                      | DATE | DATE |

THE ALTERATION OF THIS MATERIAL IN ANY WAY, UNLESS DONE UNDER THE DIRECTION OF A COMPARABLE PROFESSIONAL, (I.E.) ARCHITECT FOR AN ARCHITECT, ENGINEER FOR AN ENGINEER OR LANDSCAPE ARCHITECT FOR A LANDSCAPE ARCHITECT, IS A VIOLATION OF NEW YORK STATE EDUCATION LAW AND/OR REGULATION, AND IS A CLASS "A" MISDEMEANOR.



Engineering and  
Land Surveying, P.C.

1533 Crescent Road - Clifton Park, NY 12065

DAVE LEON


UTILITY PLAN

658 - 664 HOOSICK ROAD  
TOWN OF BRUNSWICK  
NEW YORK


SCALE: 1"=40'  
CONTRACT No.:  
MJ PROJ. No.: MJ 972.06-1  
DATE: JUNE 2020

C-8



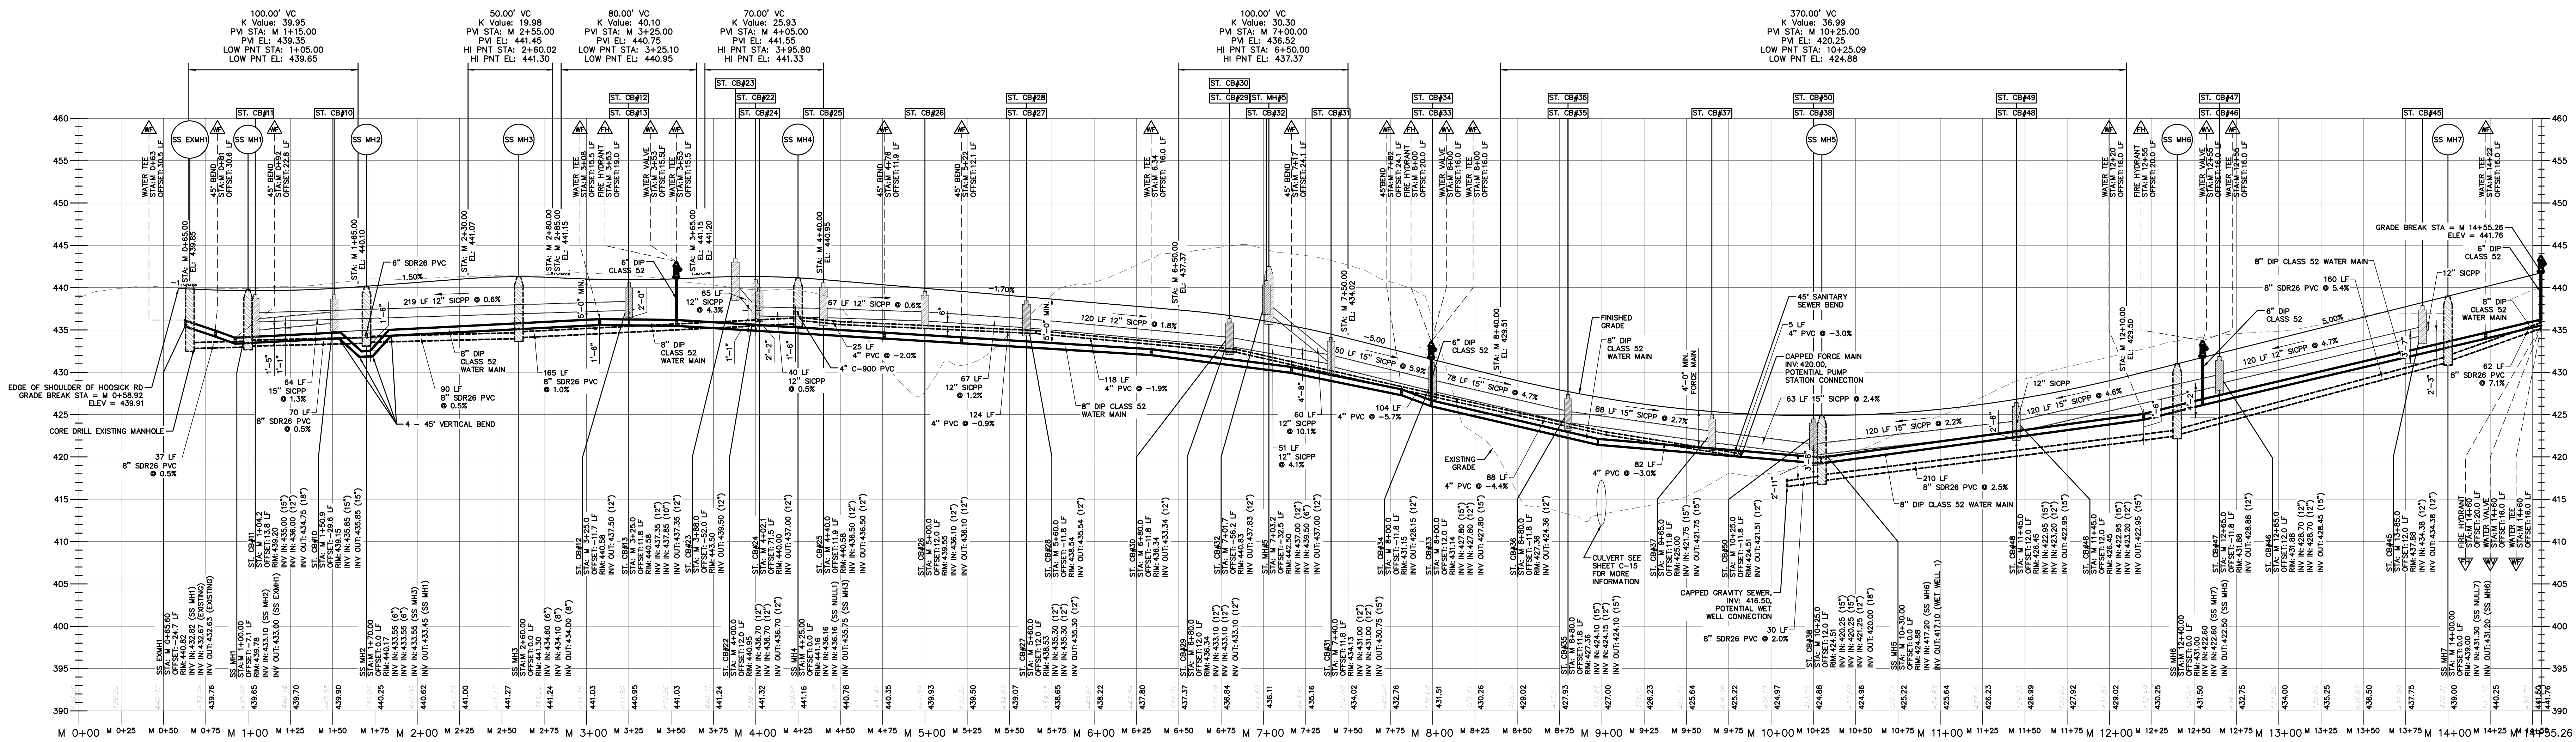

UTILITY PROFILE VIEW: MAIN ROAD  
SCALE: 1" = 20'-0" (1H:5V)

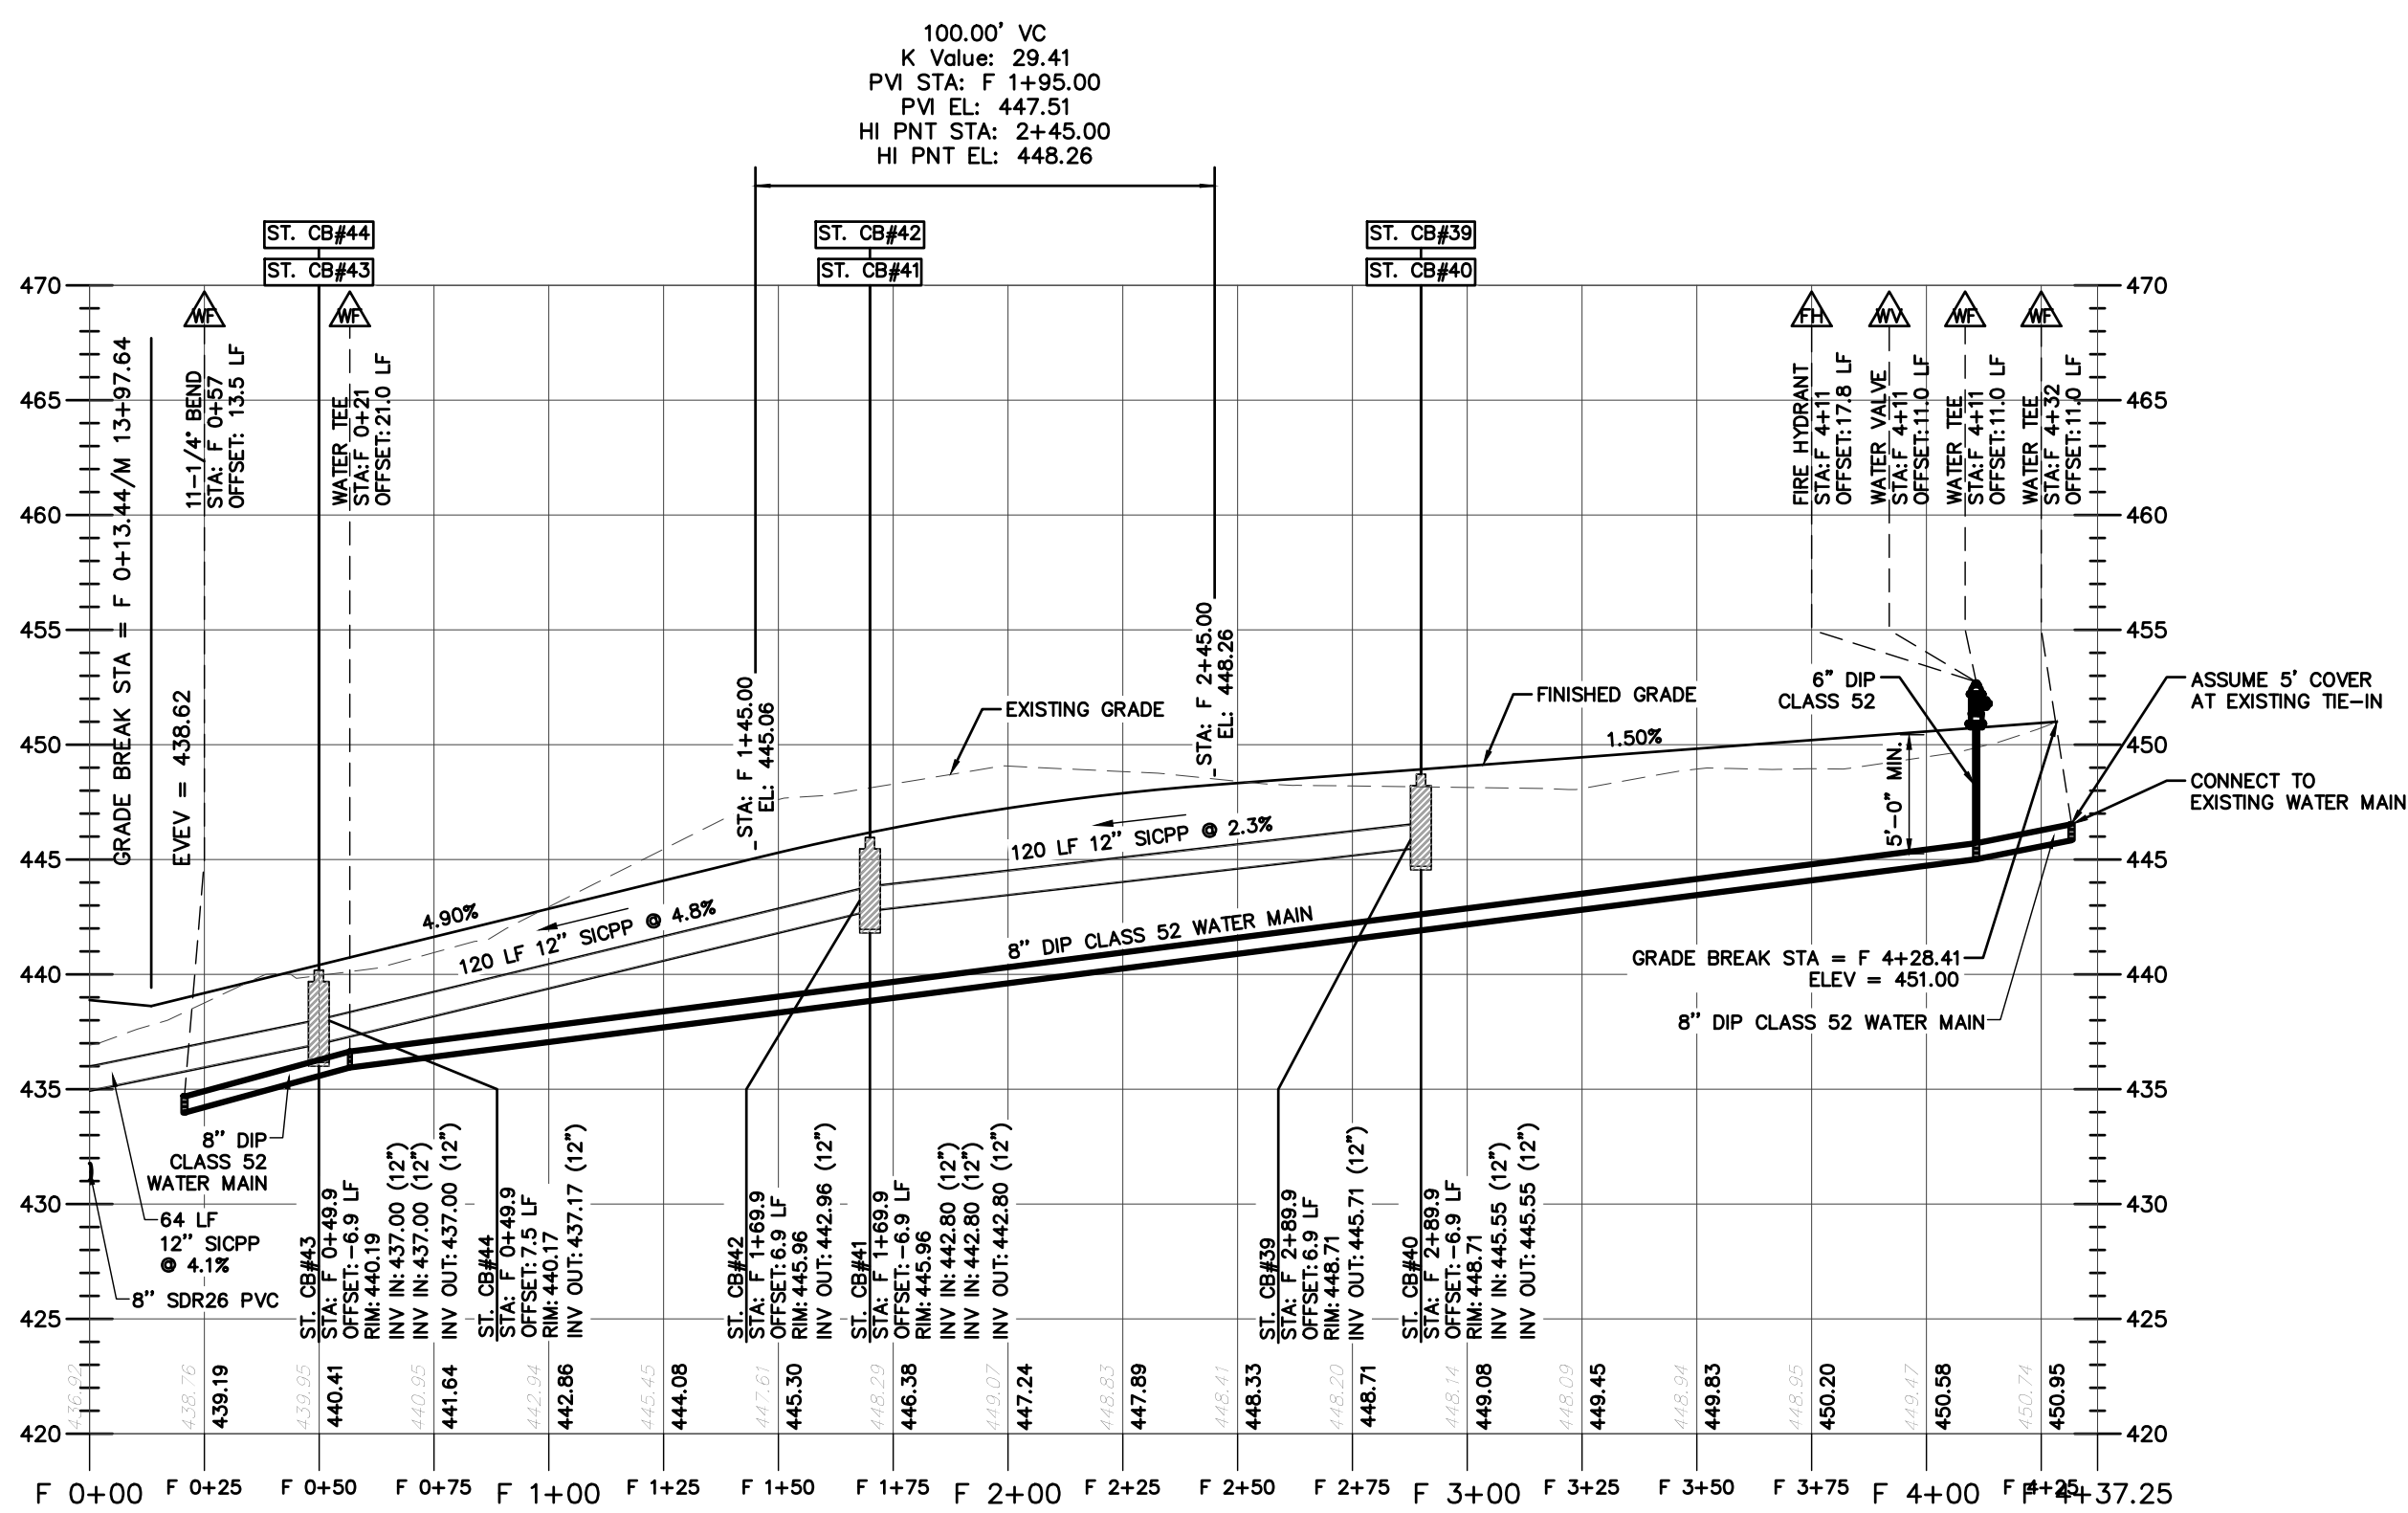

UTILITY PROFILE VIEW: FERDINAND AVENUE  
SCALE: 1" = 20'-0" (1H:5V)

File Name: C:\Users\labrador\appdata\local\temp\AcPublish\_27526\MJ972-06-1\_XENG.dwg (Layout: C-9)  
Date: Fri, Jun 19, 2020 - 2:41 PM (Name: abozza)

| SUBMITTAL / REVISIONS |      |             |    |              |
|-----------------------|------|-------------|----|--------------|
| No.                   | DATE | DESCRIPTION | BY | REVIEWED BY: |
|                       |      |             |    |              |
|                       |      |             |    |              |
|                      |      |
|----------------------|------|
| PROJ. MANAGER: JWVE  | DATE |
| CHIEF DESIGNER: JWVE | DATE |
| DESIGNED BY: JWVE    | DATE |
| DRAWN BY: APY        | DATE |
| CHECKED BY: JWVE     | DATE |

THE ALTERATION OF THIS MATERIAL IN ANY WAY, UNLESS DONE UNDER THE DIRECTION OF A COMPARABLE PROFESSIONAL (I.E.) ARCHITECT FOR AN ARCHITECT, ENGINEER FOR AN ENGINEER OR LANDSCAPE ARCHITECT FOR A LANDSCAPE ARCHITECT, IS A VIOLATION OF NEW YORK STATE EDUCATION LAW AND/OR REGULATION, AND IS A CLASS "A" MISDEMEANOR.



**Engineering and  
Land Surveying, P.C.**  
1533 Crescent Road - Clifton Park, NY 12065

DAVE LEON


**UTILITY PROFILE PLAN**

658 - 664 HOOSICK ROAD  
TOWN OF BRUNSWICK  
NEW YORK

SCALE: 1"=40'  
CONTRACT No.:  
MJ PROJ. No.: MJ 972-06-1  
DATE: JUNE 2020

**C-9**



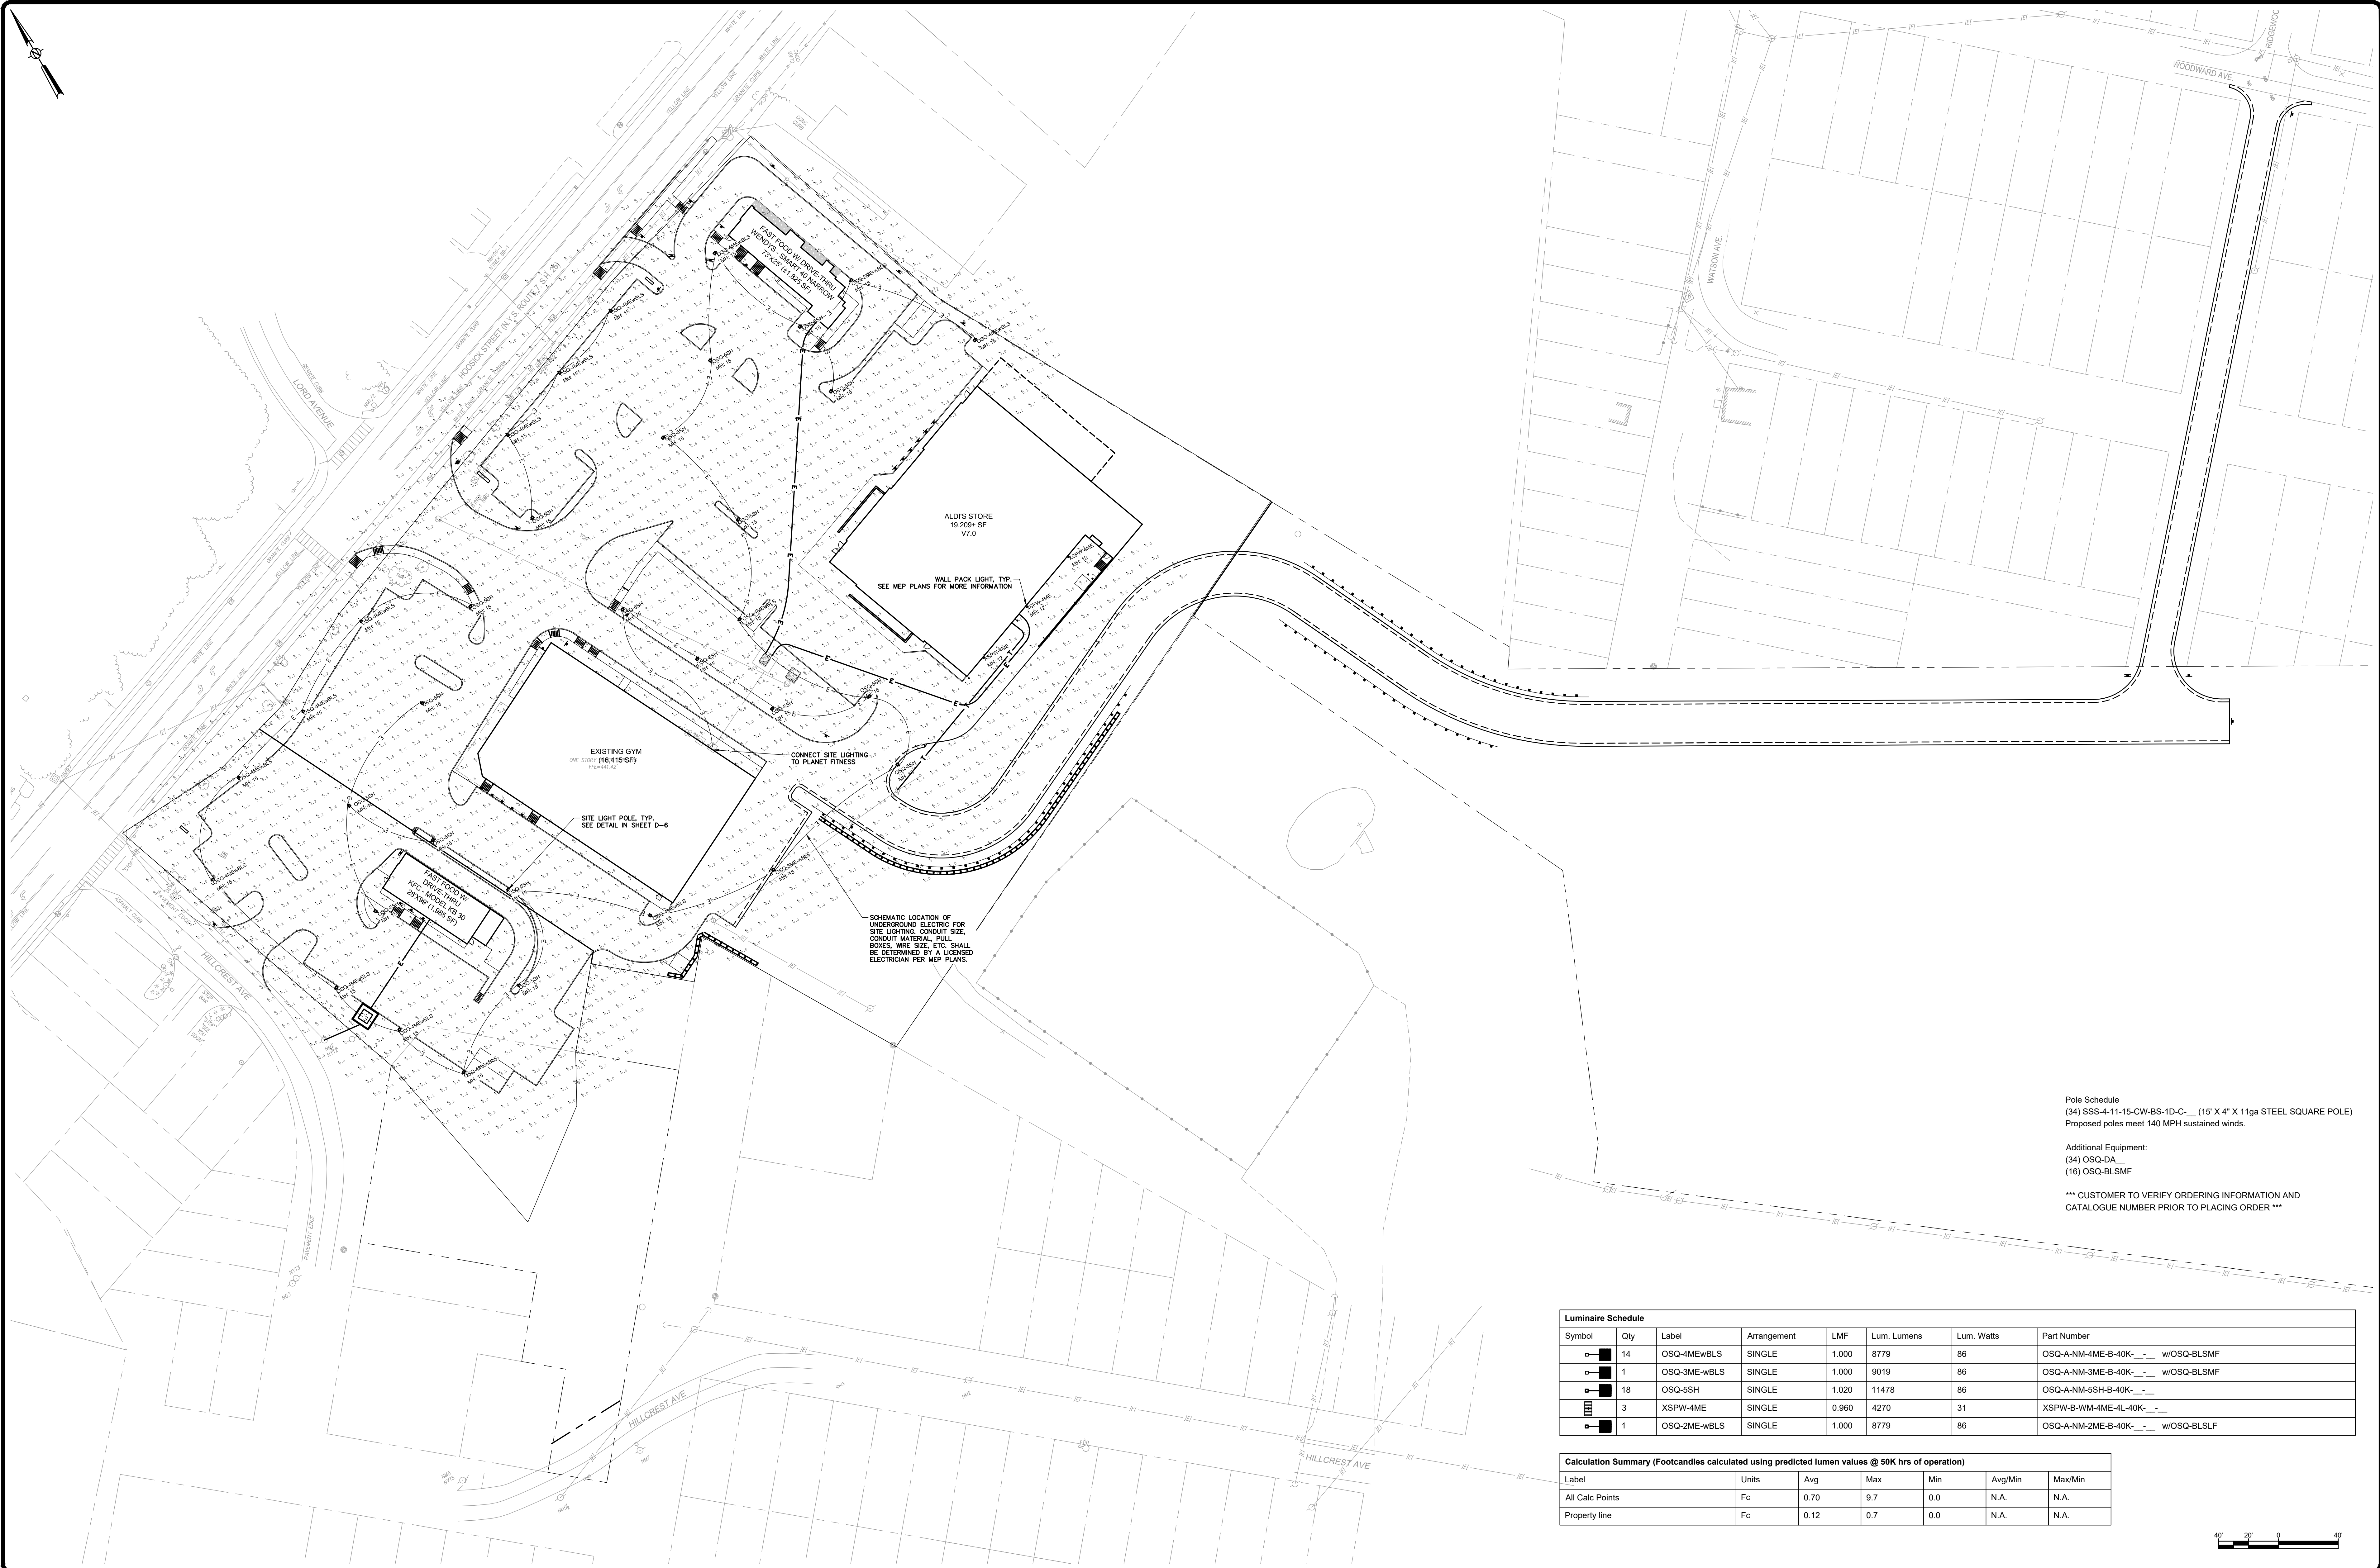

Pole Schedule  
(34) SSS-4-11-15-CW-BS-1D-C- (15' X 4" X 11ga STEEL SQUARE POLE)  
Proposed poles meet 140 MPH sustained winds.

Additional Equipment:  
(34) OSQ-DA-  
(16) OSQ-BLSMF

\*\*\* CUSTOMER TO VERIFY ORDERING INFORMATION AND CATALOGUE NUMBER PRIOR TO PLACING ORDER \*\*\*

| Luminaire Schedule |     |              |             |       |             |            |                                   |
|--------------------|-----|--------------|-------------|-------|-------------|------------|-----------------------------------|
| Symbol             | Qty | Label        | Arrangement | LMF   | Lum. Lumens | Lum. Watts | Part Number                       |
|                    | 14  | OSQ-4MEwBLS  | SINGLE      | 1.000 | 8779        | 86         | OSQ-A-NM-4ME-B-40K- w/OSQ-BLSMF   |
|                    | 1   | OSQ-3ME-wBLS | SINGLE      | 1.000 | 9019        | 86         | OSQ-A-NM-3ME-B-40K- w/OSQ-BLSMF   |
|                    | 18  | OSQ-5SH      | SINGLE      | 1.020 | 11478       | 86         | OSQ-A-NM-5SH-B-40K- w/OSQ-BLSMF   |
|                    | 3   | XSPW-4ME     | SINGLE      | 0.960 | 4270        | 31         | XSPW-B-WM-4ME-4L-40K- w/OSQ-BLSLF |
|                    | 1   | OSQ-2ME-wBLS | SINGLE      | 1.000 | 8779        | 86         | OSQ-A-NM-2ME-B-40K- w/OSQ-BLSLF   |

| Calculation Summary (Footcandles calculated using predicted lumen values @ 50K hrs of operation) |       |      |     |     |         |         |
|--------------------------------------------------------------------------------------------------|-------|------|-----|-----|---------|---------|
| Label                                                                                            | Units | Avg  | Max | Min | Avg/Min | Max/Min |
| All Calc Points                                                                                  | Fc    | 0.70 | 9.7 | 0.0 | N.A.    | N.A.    |
| Property line                                                                                    | Fc    | 0.12 | 0.7 | 0.0 | N.A.    | N.A.    |



| SUBMITTAL / REVISIONS |      |             |    |              |
|-----------------------|------|-------------|----|--------------|
| No.                   | DATE | DESCRIPTION | BY | REVIEWED BY: |
|                       |      |             |    |              |
|                       |      |             |    |              |
|                      |      |      |
|----------------------|------|------|
| PROJ. MANAGER: JWVE  |      |      |
| CHIEF DESIGNER: JWVE |      |      |
| DESIGNED BY: JWVE    |      |      |
| DRAWN BY: APYE       |      |      |
| CHECKED BY: JWVE     |      |      |
|                      | DATE | DATE |

THE ALTERATION OF THIS MATERIAL IN ANY WAY, UNLESS DONE UNDER THE DIRECTION OF A COMPARABLE PROFESSIONAL, (I.E.) ARCHITECT FOR AN ARCHITECT, ENGINEER FOR AN ENGINEER OR LANDSCAPE ARCHITECT FOR A LANDSCAPE ARCHITECT, IS A VIOLATION OF NEW YORK STATE EDUCATION LAW AND/OR REGULATION AND IS A CLASS "A" MISDEMEANOR.



Engineering and  
Land Surveying, P.C.  
1533 Crescent Road - Clifton Park, NY 12065

DAVE LEON


LIGHTING PLAN

658 - 664 HOOSICK ROAD  
TOWN OF BRUNSWICK NEW YORK

SCALE: 1"=40'  
CONTRACT No.:  
MJ PROJ. No.: MJ 972.06-1  
DATE: JUNE 2020

C-10



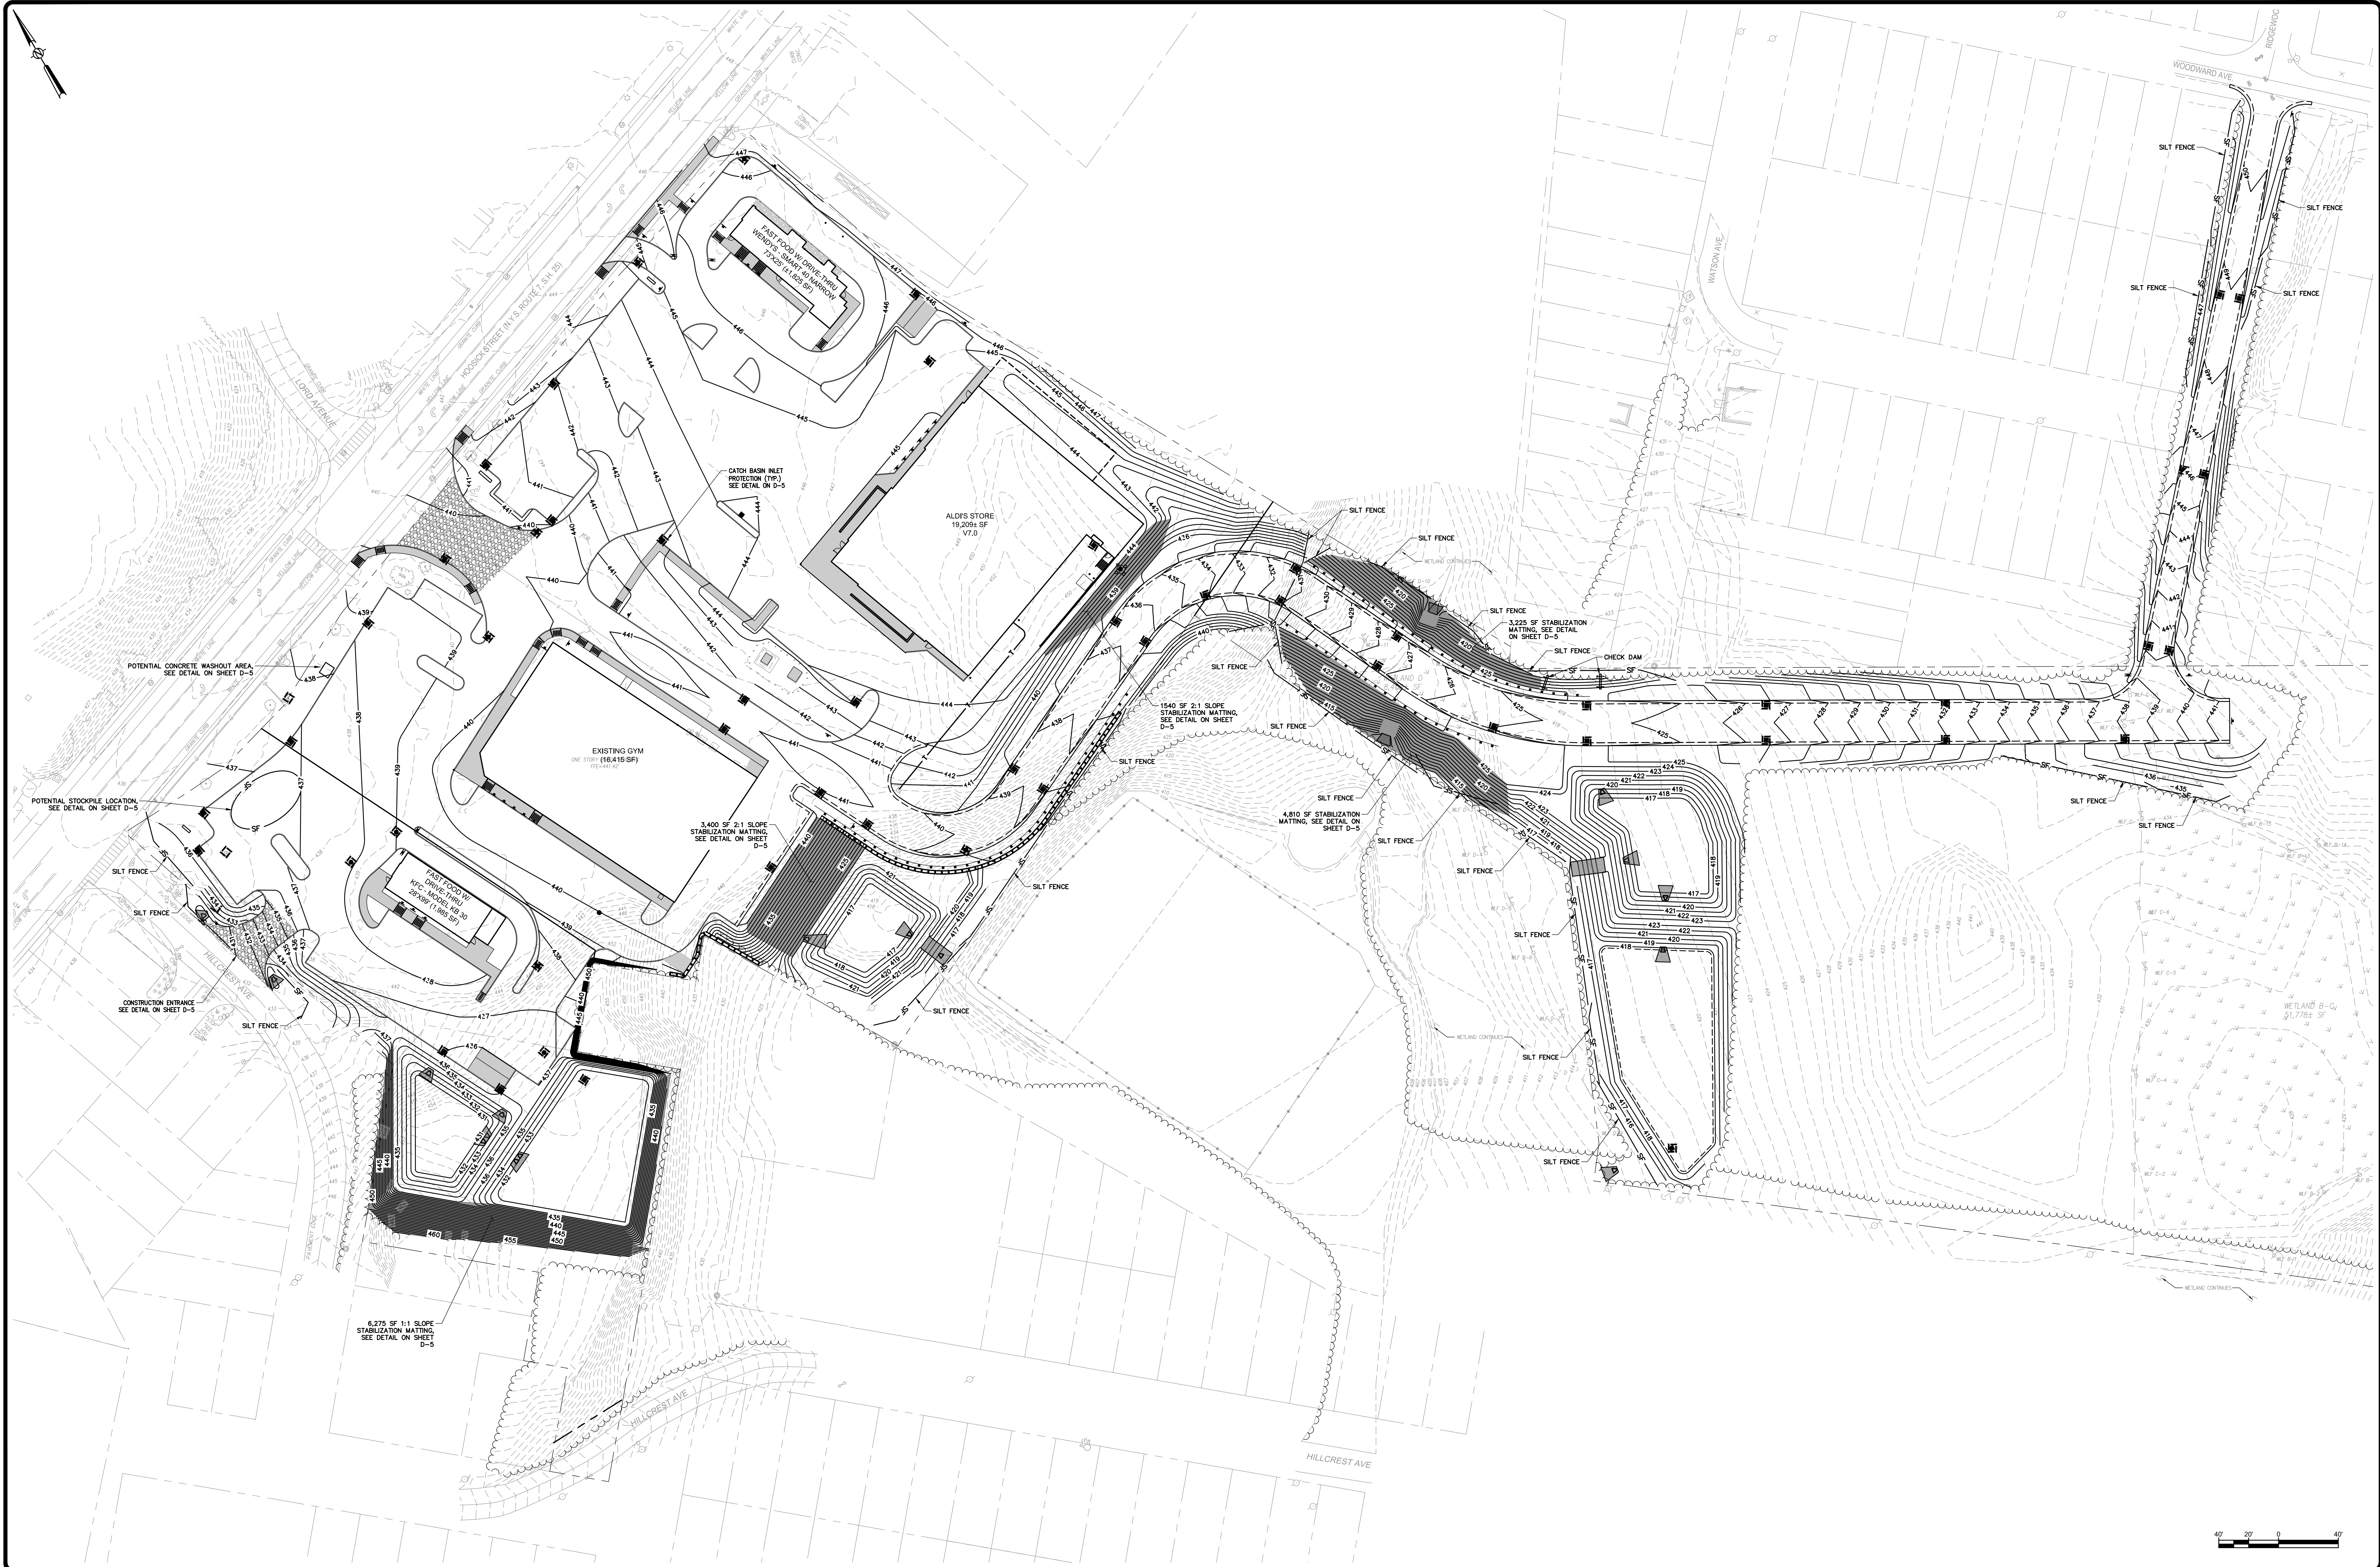

| SUBMITTAL / REVISIONS |      |             |    |              |
|-----------------------|------|-------------|----|--------------|
| No.                   | DATE | DESCRIPTION | BY | REVIEWED BY: |
|                       |      |             |    |              |
|                       |      |             |    |              |
|                      |      |      |
|----------------------|------|------|
| PROJ. MANAGER: JWVE  |      |      |
| CHIEF DESIGNER: JWVE |      |      |
| DESIGNED BY: JWVE    |      |      |
| DRAWN BY: APY        |      |      |
| CHECKED BY: JWVE     |      |      |
|                      | DATE | DATE |

THE ALTERATION OF THIS MATERIAL IN ANY WAY, UNLESS DONE UNDER THE DIRECTION OF A COMPARABLE PROFESSIONAL, (I.E.) ARCHITECT FOR AN ARCHITECT, ENGINEER FOR AN ENGINEER OR LANDSCAPE ARCHITECT FOR A LANDSCAPE ARCHITECT, IS A VIOLATION OF NEW YORK STATE EDUCATION LAW AND/OR REGULATION, AND IS A CLASS "A" MISDEMEANOR.



Engineering and  
Land Surveying, P.C.

1533 Crescent Road - Clifton Park, NY 12065

DAVE LEON


**EROSION CONTROL PLAN**

658 - 664 HOOSICK ROAD  
TOWN OF BRUNSWICK  
NEW YORK

SCALE: 1"=40'  
CONTRACT No.:  
MJ PROJ. No.: MJ 972.06-1  
DATE: JUNE 2020

**C-11**



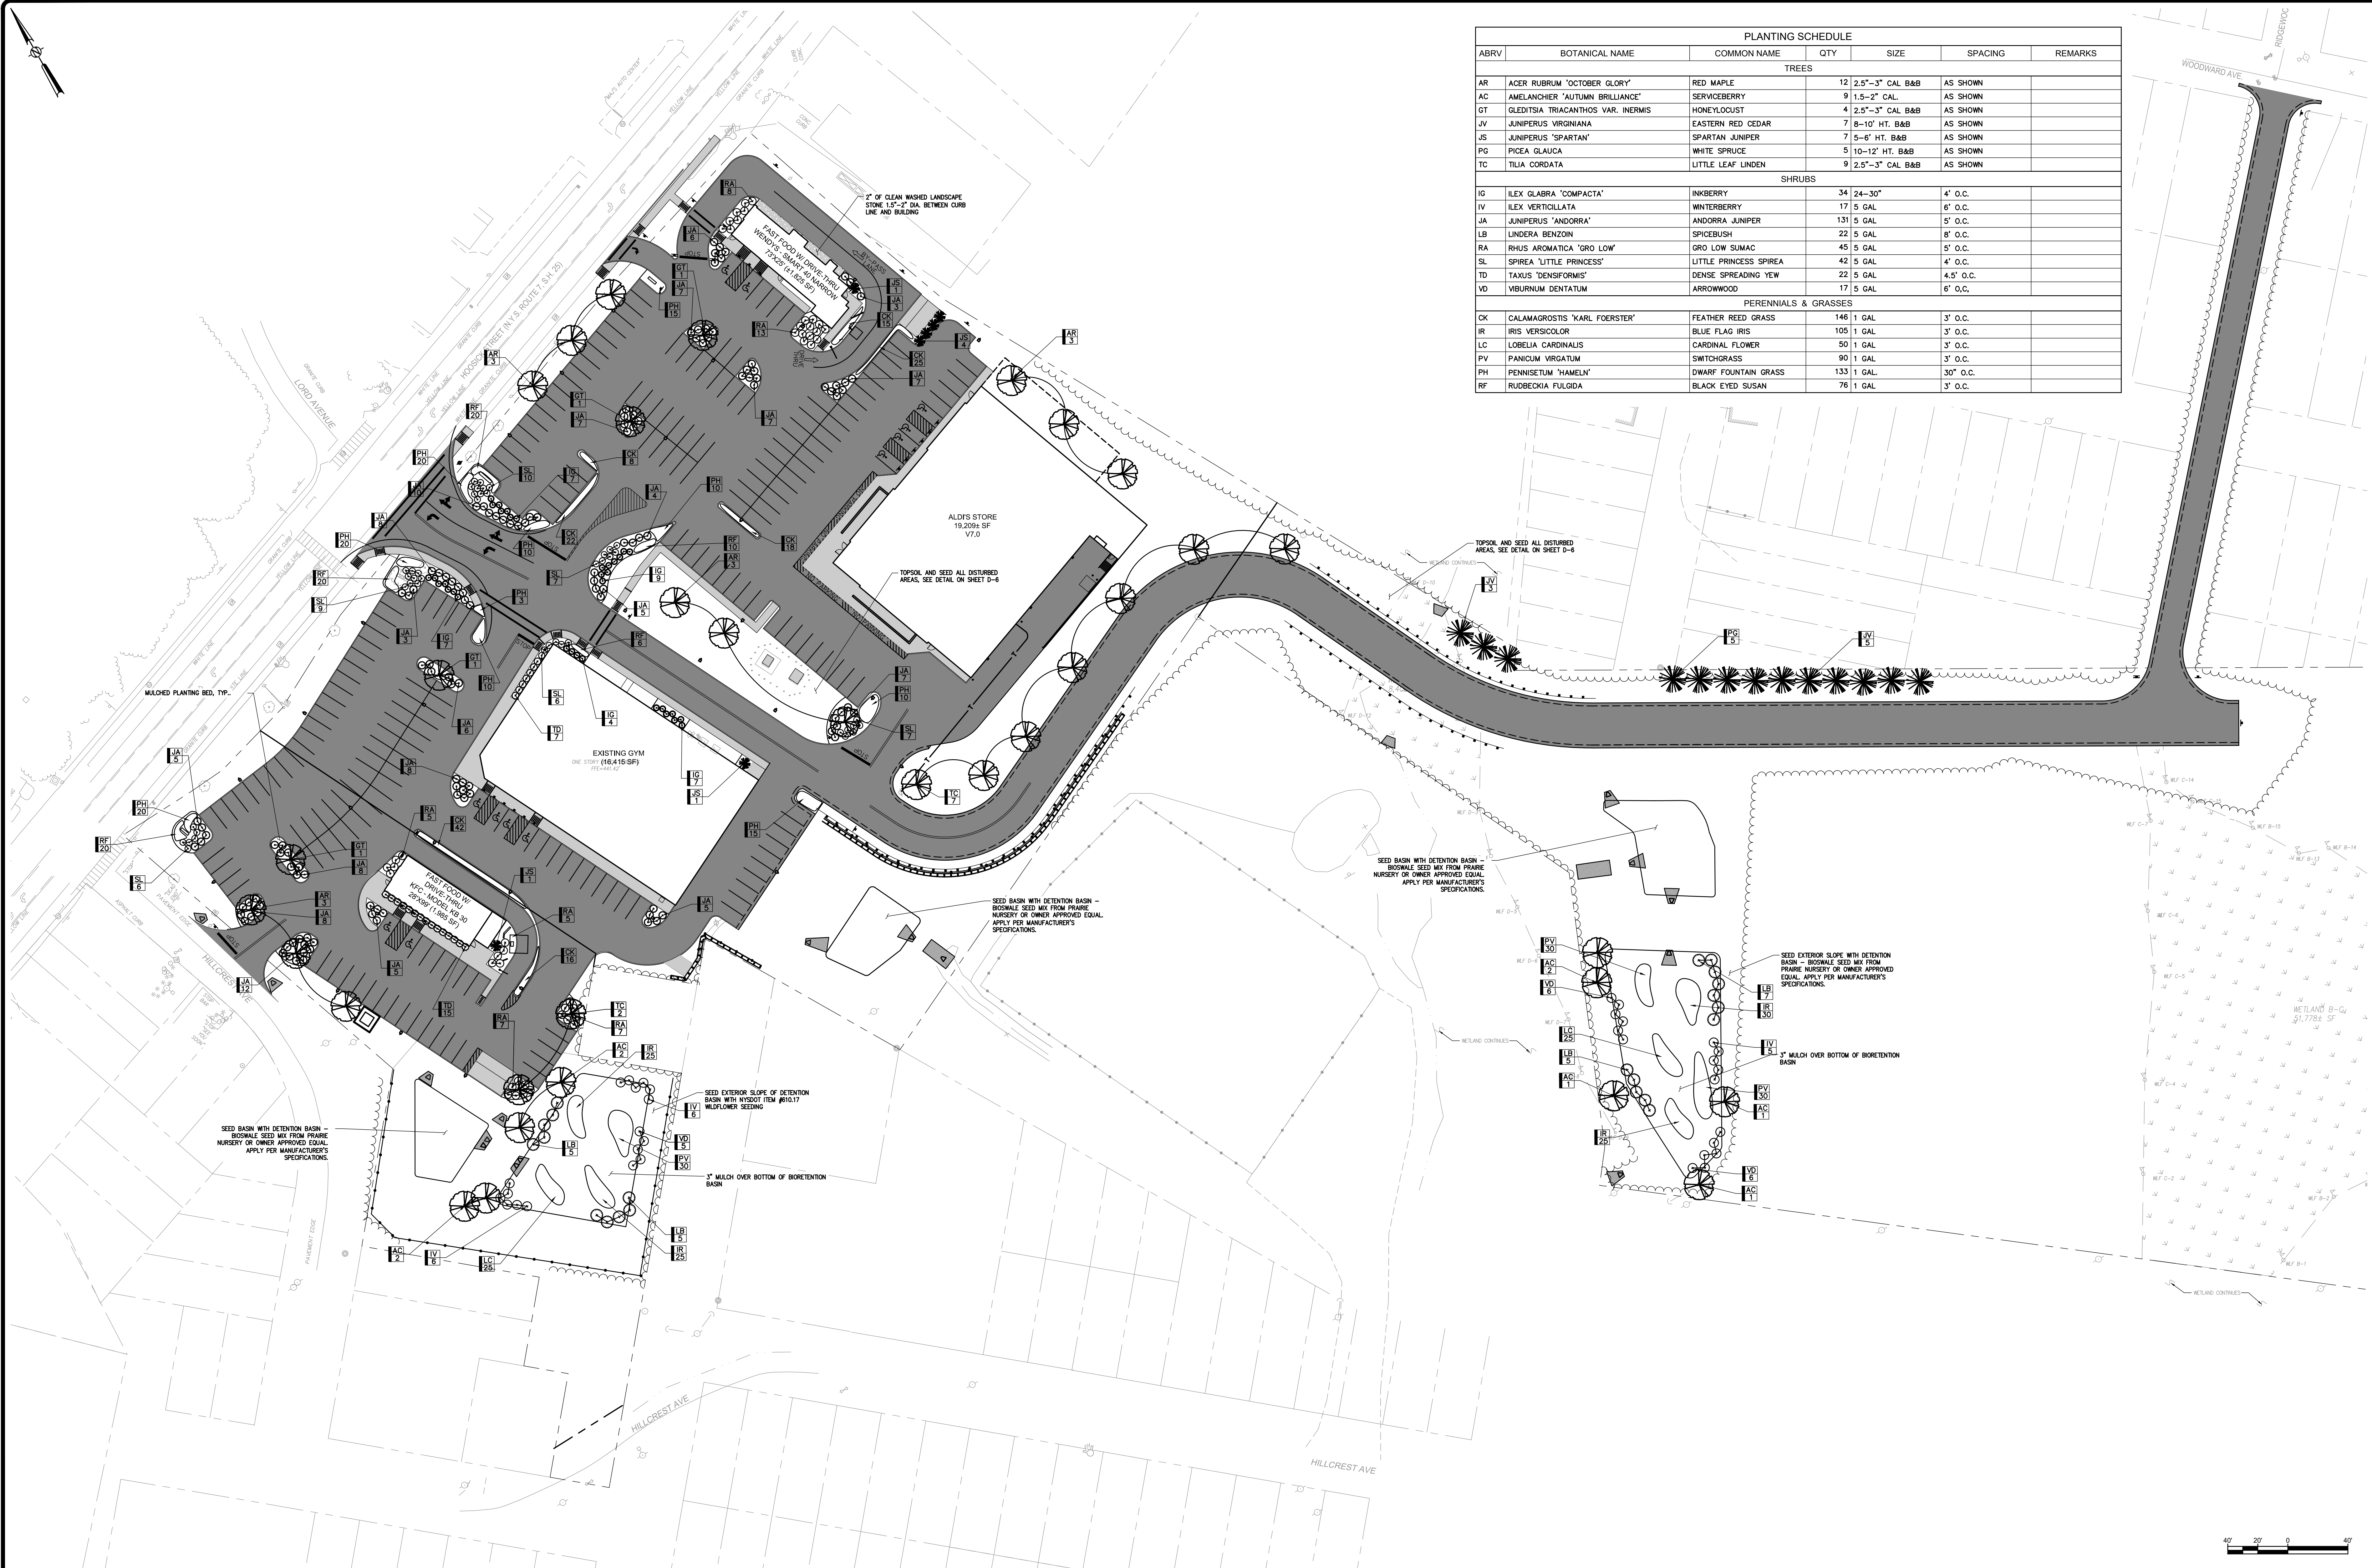

| PLANTING SCHEDULE    |                                    |                        |     |                  |           |         |
|----------------------|------------------------------------|------------------------|-----|------------------|-----------|---------|
| ABRV                 | BOTANICAL NAME                     | COMMON NAME            | QTY | SIZE             | SPACING   | REMARKS |
| TREES                |                                    |                        |     |                  |           |         |
| AR                   | ACER RUBRUM 'OCTOBER GLORY'        | RED MAPLE              | 12  | 2.5"-3" CAL. B&B | AS SHOWN  |         |
| AC                   | AMELANCHIER 'AUTUMN BRILLIANCE'    | SERVICEBERRY           | 9   | 1.5"-2" CAL.     | AS SHOWN  |         |
| GT                   | GLEDITSIA TRIACANTHOS VAR. INERMIS | HONEYLOCUST            | 4   | 2.5"-3" CAL. B&B | AS SHOWN  |         |
| JV                   | JUNIPERUS VIRGINIANA               | EASTERN RED CEDAR      | 7   | 8-10' HT. B&B    | AS SHOWN  |         |
| JS                   | JUNIPERUS 'SPARTAN'                | SPARTAN JUNIPER        | 7   | 5-6' HT. B&B     | AS SHOWN  |         |
| PG                   | PICEA GLAUCA                       | WHITE SPRUCE           | 5   | 10-12' HT. B&B   | AS SHOWN  |         |
| TC                   | TILIA CORDATA                      | LITTLE LEAF LINDEN     | 9   | 2.5"-3" CAL. B&B | AS SHOWN  |         |
| SHRUBS               |                                    |                        |     |                  |           |         |
| IG                   | ILEX GLABRA 'COMPACTA'             | INKBERRY               | 34  | 24-30"           | 4' O.C.   |         |
| IV                   | ILEX VERTICILLATA                  | WINTERBERRY            | 17  | 5 GAL.           | 6' O.C.   |         |
| JA                   | JUNIPERUS 'ANDORRA'                | ANDORRA JUNIPER        | 131 | 5 GAL.           | 5' O.C.   |         |
| LB                   | LINDERA BENZOIN                    | SPICEBUSH              | 22  | 5 GAL.           | 6' O.C.   |         |
| RA                   | RHUS AROMATICA 'GRO LOW'           | GRO LOW SUMAC          | 45  | 5 GAL.           | 5' O.C.   |         |
| SL                   | SPIREA 'LITTLE PRINCESS'           | LITTLE PRINCESS SPIREA | 42  | 5 GAL.           | 4' O.C.   |         |
| TD                   | TAXUS 'DENSIFORMIS'                | DENSE SPREADING YEW    | 22  | 5 GAL.           | 4.5' O.C. |         |
| VD                   | VIBURNUM DENTATUM                  | ARROWWOOD              | 17  | 5 GAL.           | 6' O.C.   |         |
| PERENNIALS & GRASSES |                                    |                        |     |                  |           |         |
| CK                   | CALAMAGROSTIS 'KARL FOERSTER'      | FEATHER REED GRASS     | 146 | 1 GAL.           | 3' O.C.   |         |
| IR                   | IRIS VERSICOLOR                    | BLUE FLAG IRIS         | 105 | 1 GAL.           | 3' O.C.   |         |
| LC                   | LOBELIA CARDINALIS                 | CARDINAL FLOWER        | 50  | 1 GAL.           | 3' O.C.   |         |
| PV                   | PANICUM VIRGATUM                   | SWITCHGRASS            | 90  | 1 GAL.           | 3' O.C.   |         |
| PH                   | PENNISETUM 'HAEMEL'                | DWARF FOUNTAIN GRASS   | 133 | 1 GAL.           | 30" O.C.  |         |
| RF                   | RUDEBECKIA FULGIDA                 | BLACK EYED SUSAN       | 76  | 1 GAL.           | 3' O.C.   |         |

File Name: C:\Users\labraborta\appdata\local\temp\AcPublish\_27526\MA972-06-1\_XENG.dwg (Layout: C-12)  
Date: Fri, Jun 19, 2020 - 2:45 PM (Name: aborba)

| SUBMITTAL / REVISIONS |      |             |    |                   |
|-----------------------|------|-------------|----|-------------------|
| No.                   | DATE | DESCRIPTION | BY | REVIEWED BY: DATE |
|                       |      |             |    |                   |
|                       |      |             |    |                   |
|                       |      |             |    |                   |
|                       |      |             |    |                   |

|                      |      |
|----------------------|------|
| PROJ. MANAGER: JWVE  |      |
| CHIEF DESIGNER: JWVE |      |
| DESIGNED BY: JWVE    |      |
| DRAWN BY: APY        |      |
| CHECKED BY: JWVE     |      |
|                      | DATE |
|                      | DATE |

THE ALTERATION OF THIS MATERIAL IN ANY WAY, UNLESS DONE UNDER THE DIRECTION OF A COMPETENT PROFESSIONAL, (I.E.) ARCHITECT FOR AN ARCHITECT, ENGINEER FOR AN ENGINEER OR LANDSCAPE ARCHITECT FOR A LANDSCAPE ARCHITECT, IS A VIOLATION OF NEW YORK STATE EDUCATION LAW AND/OR REGULATION AND IS A CLASS "A" MISDEMEANOR.



Engineering and  
Land Surveying, P.C.

1533 Crescent Road - Clifton Park, NY 12065

DAVE LEON

LANDSCAPE  
PLAN

658 - 664 HOOSICK ROAD  
TOWN OF BRUNSWICK  
NEW YORK





SCALE: 1"=40'  
CONTRACT No.: MJ PROJ. No.: MJ 972-06-1  
DATE: JUNE 2020

C-12





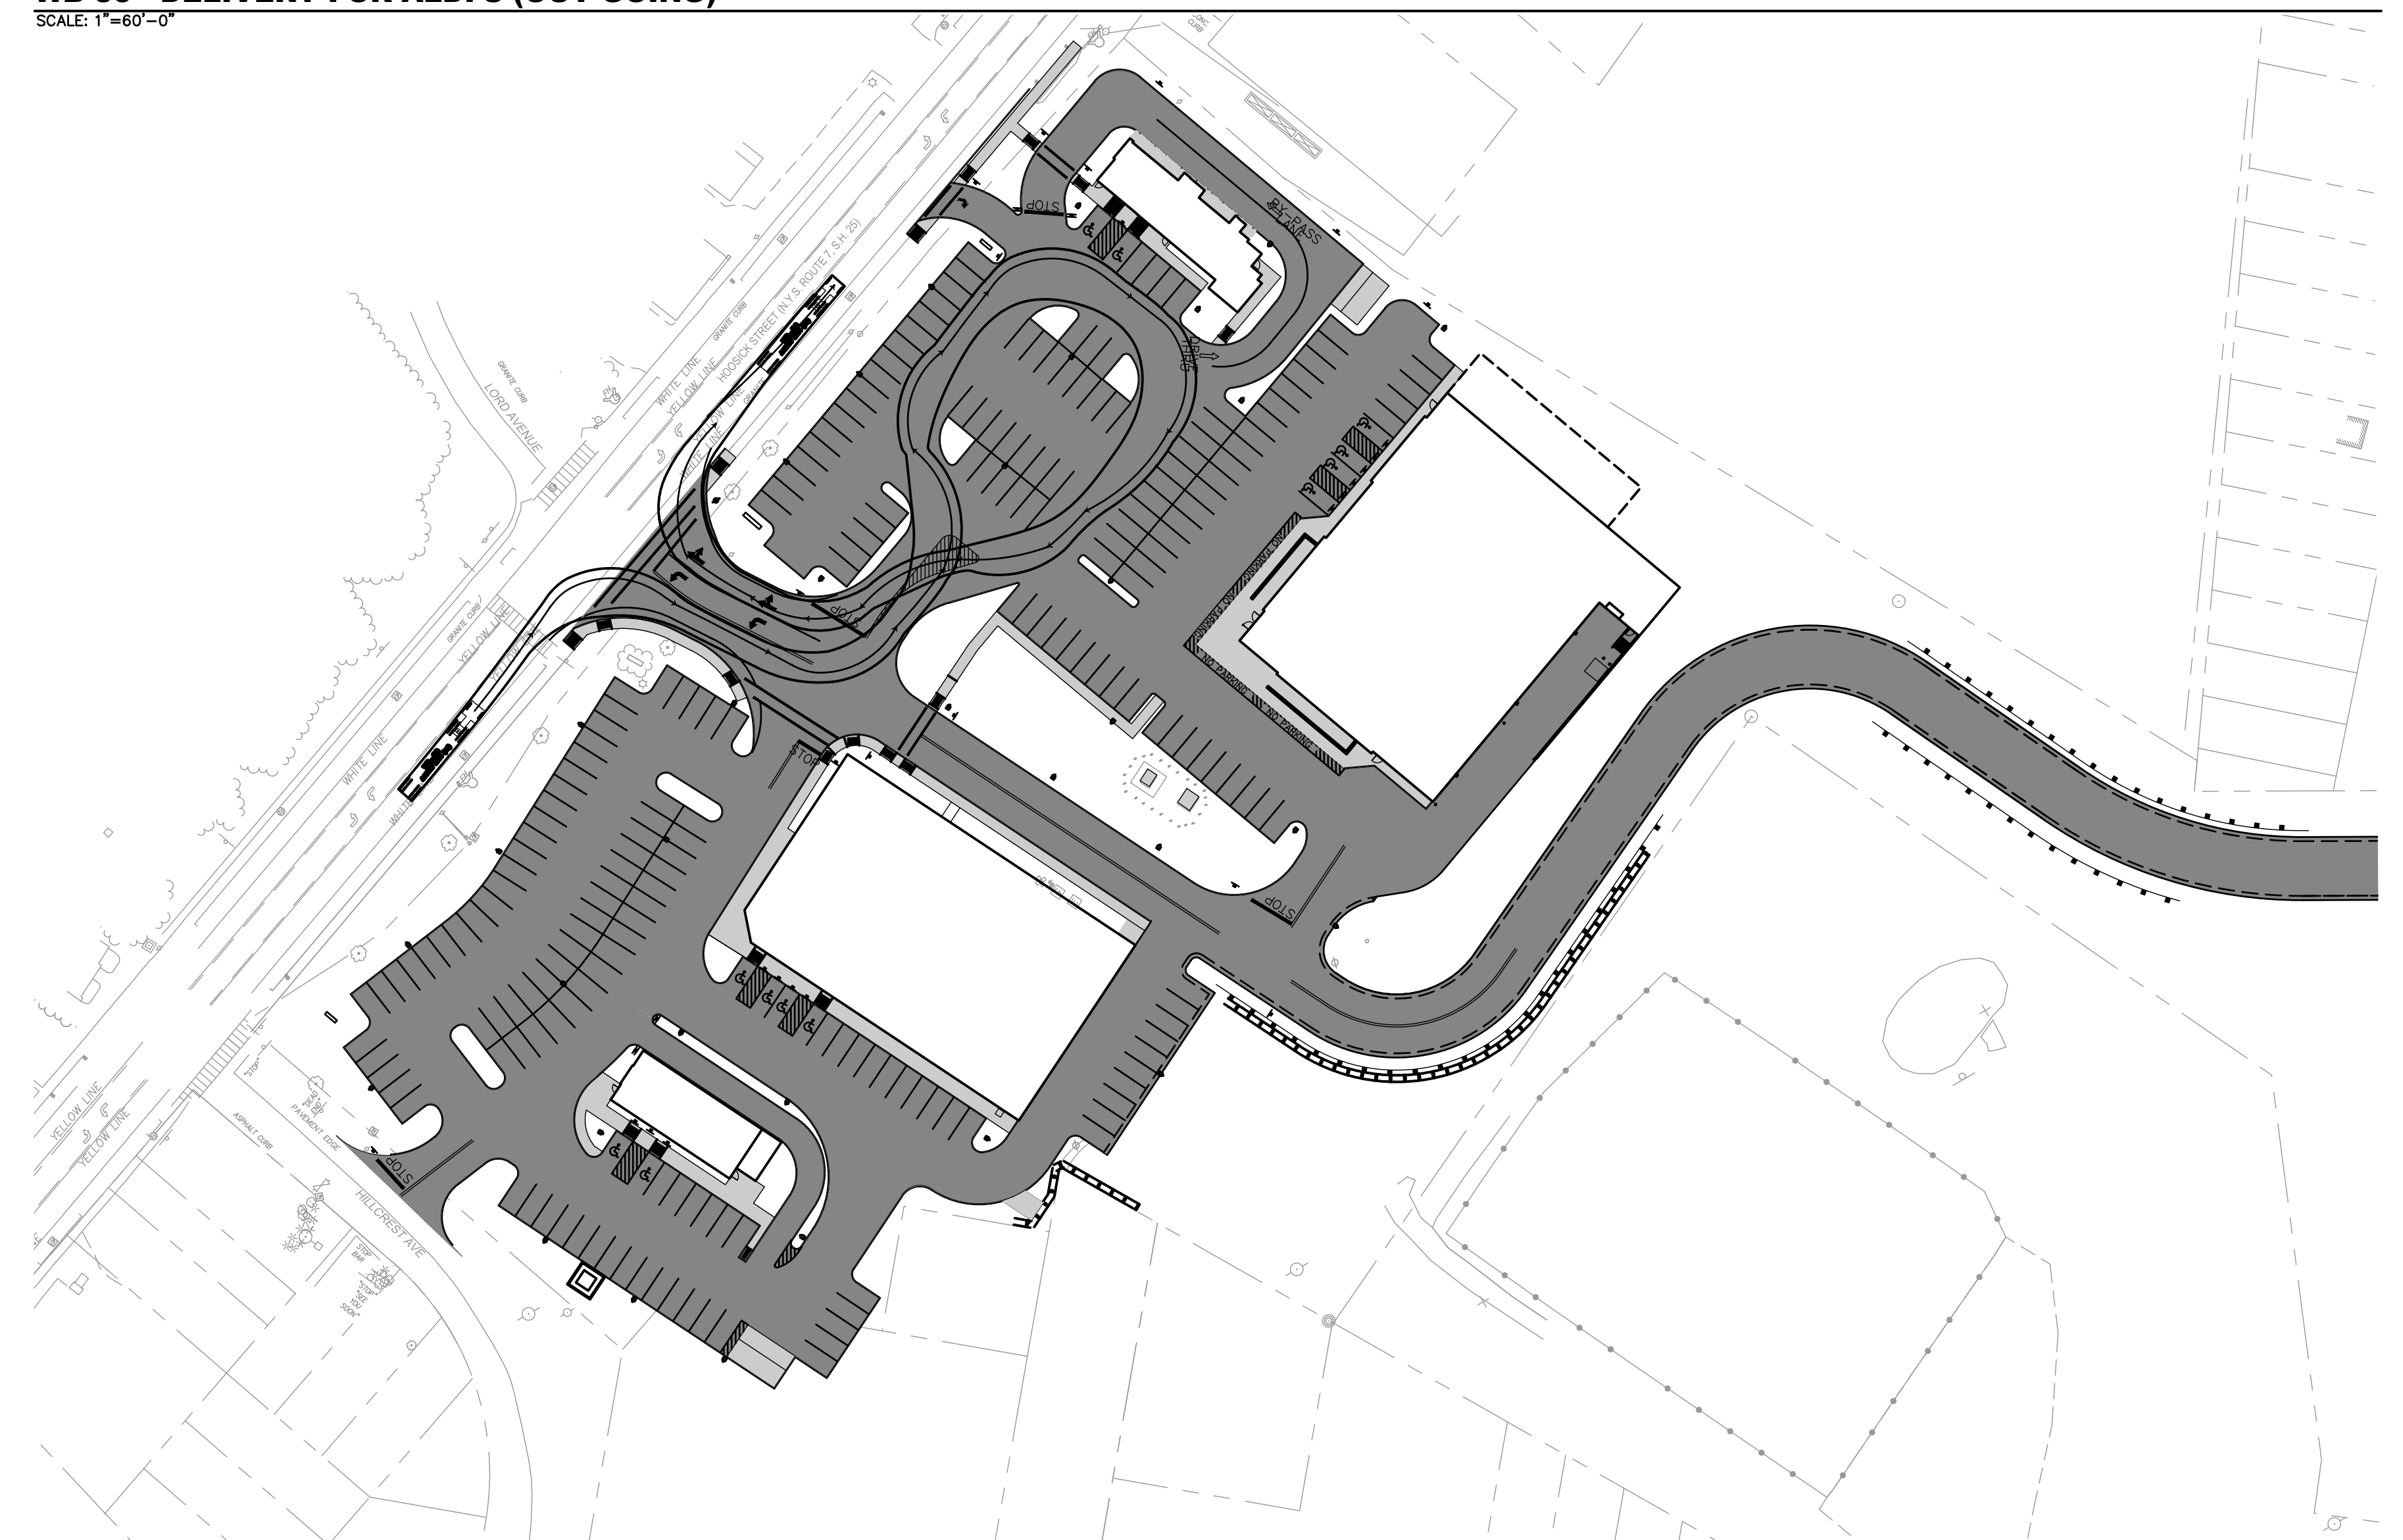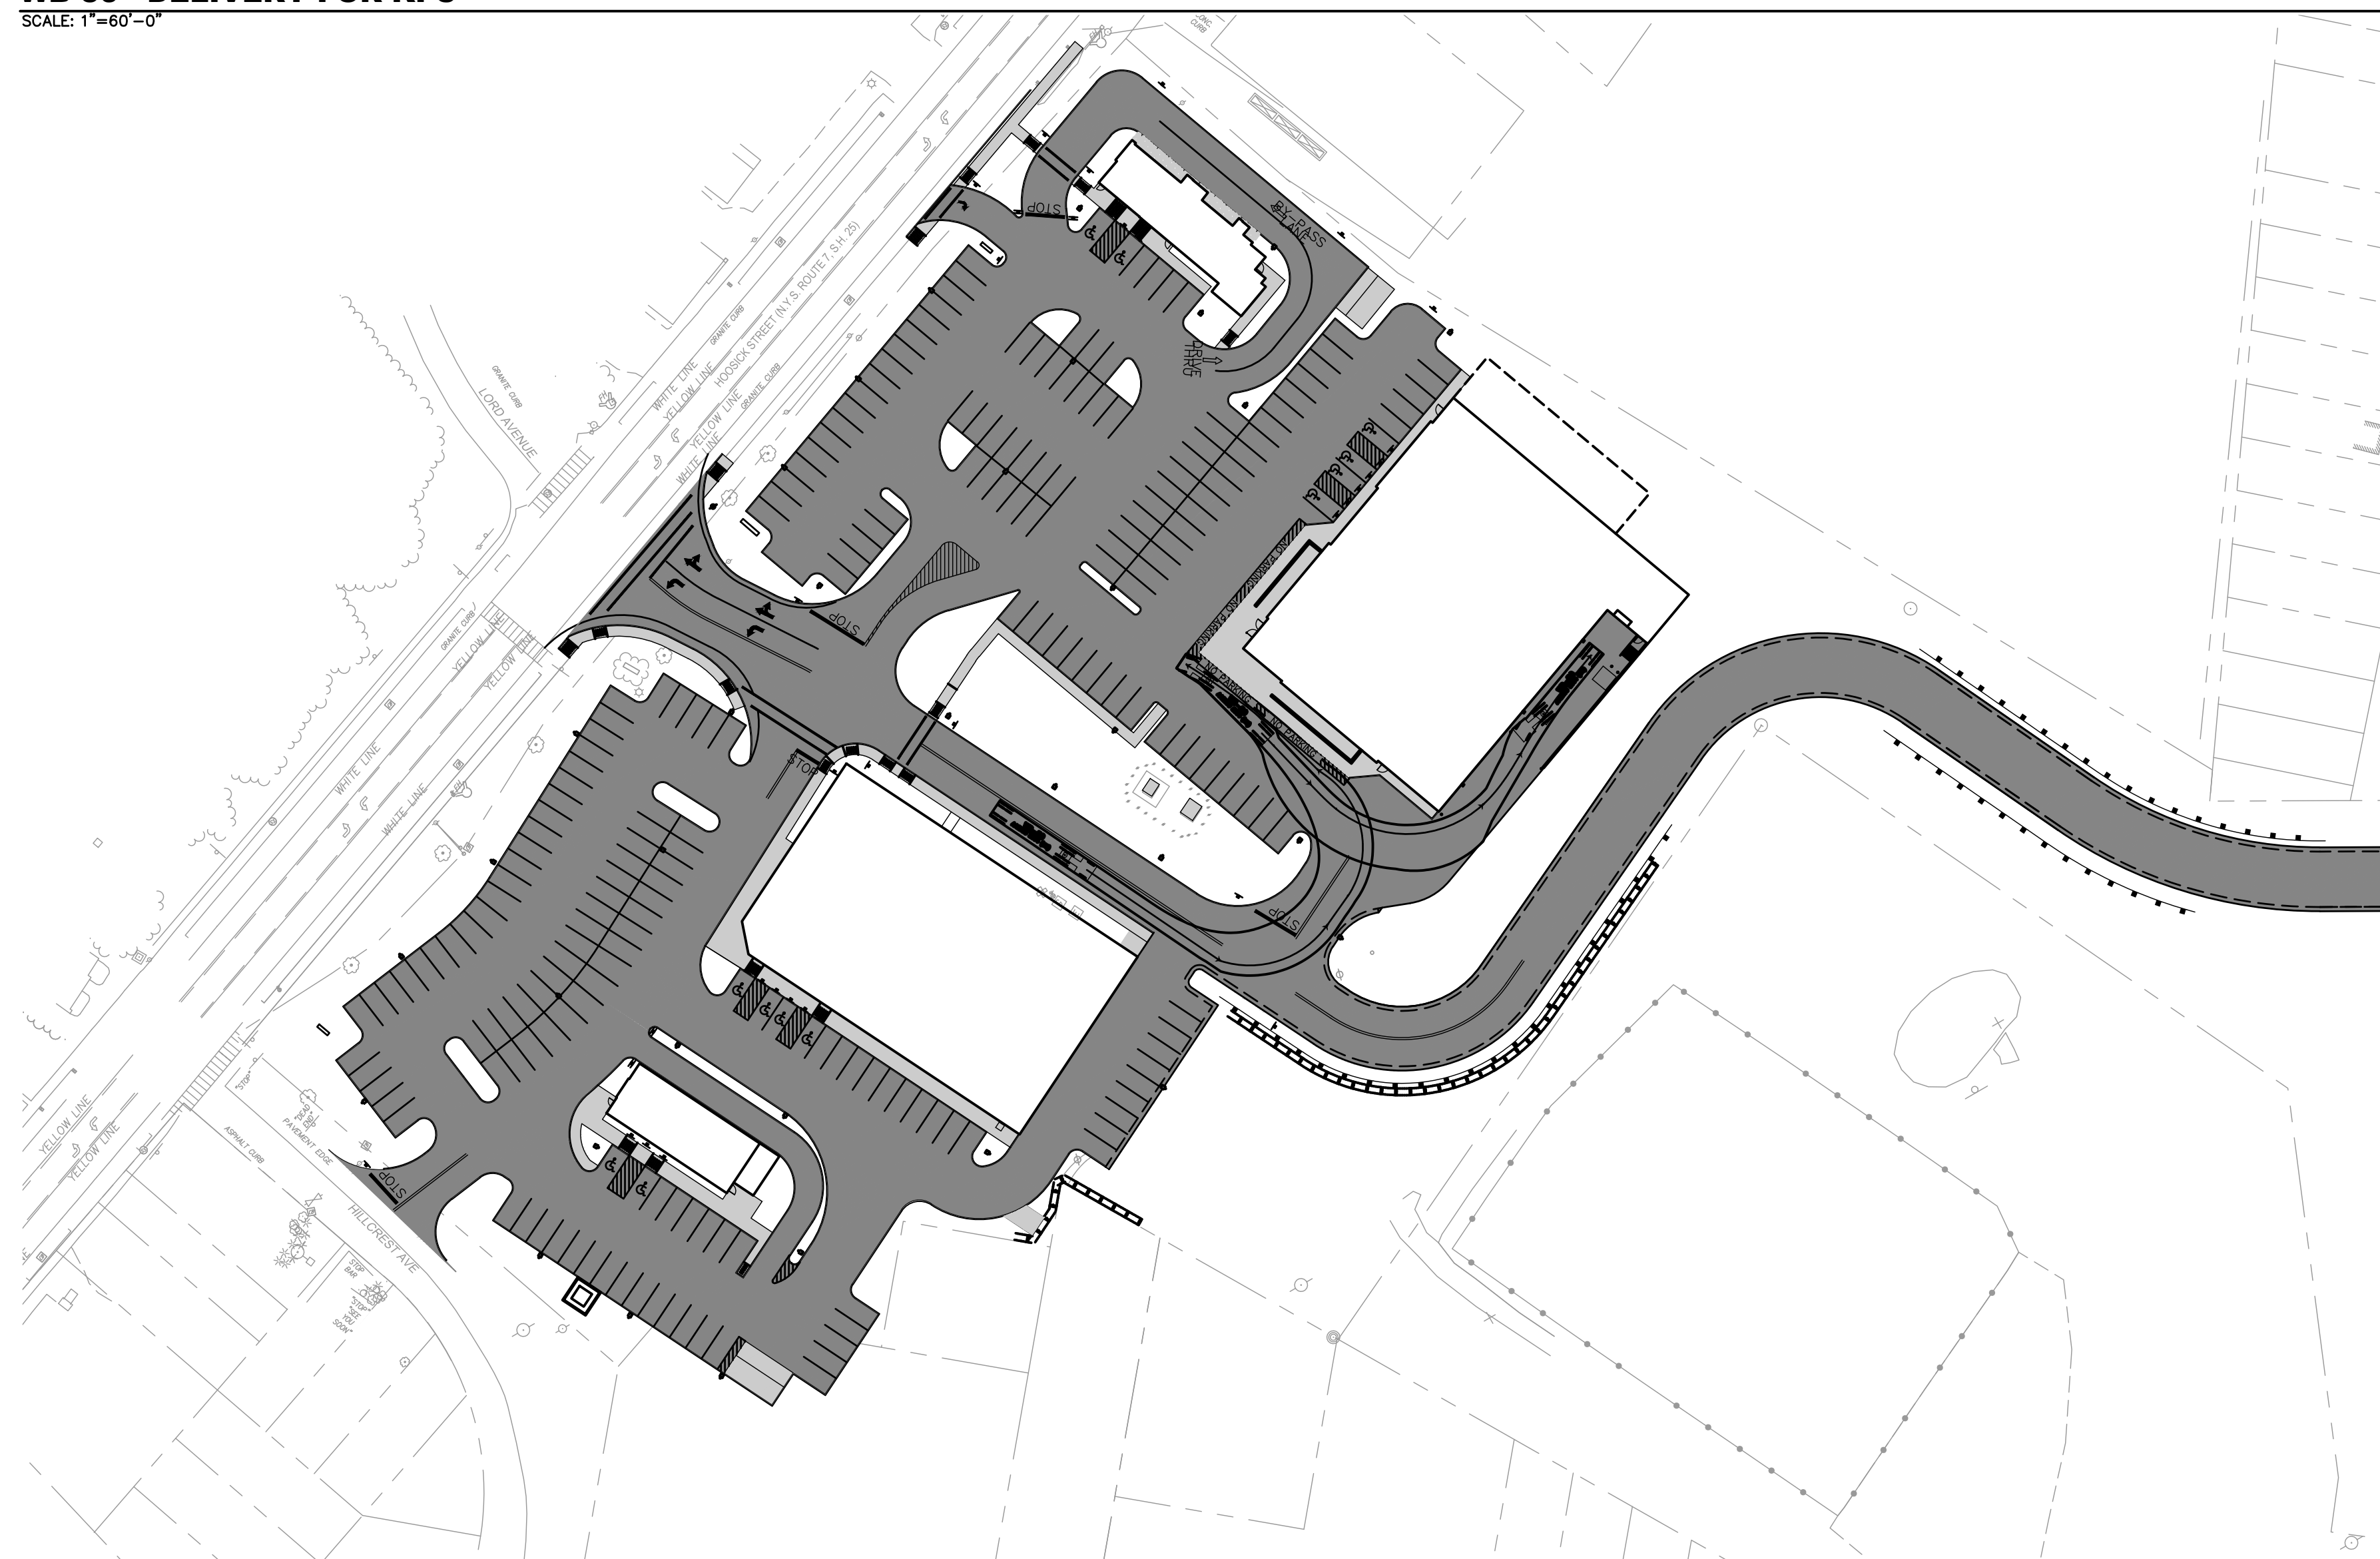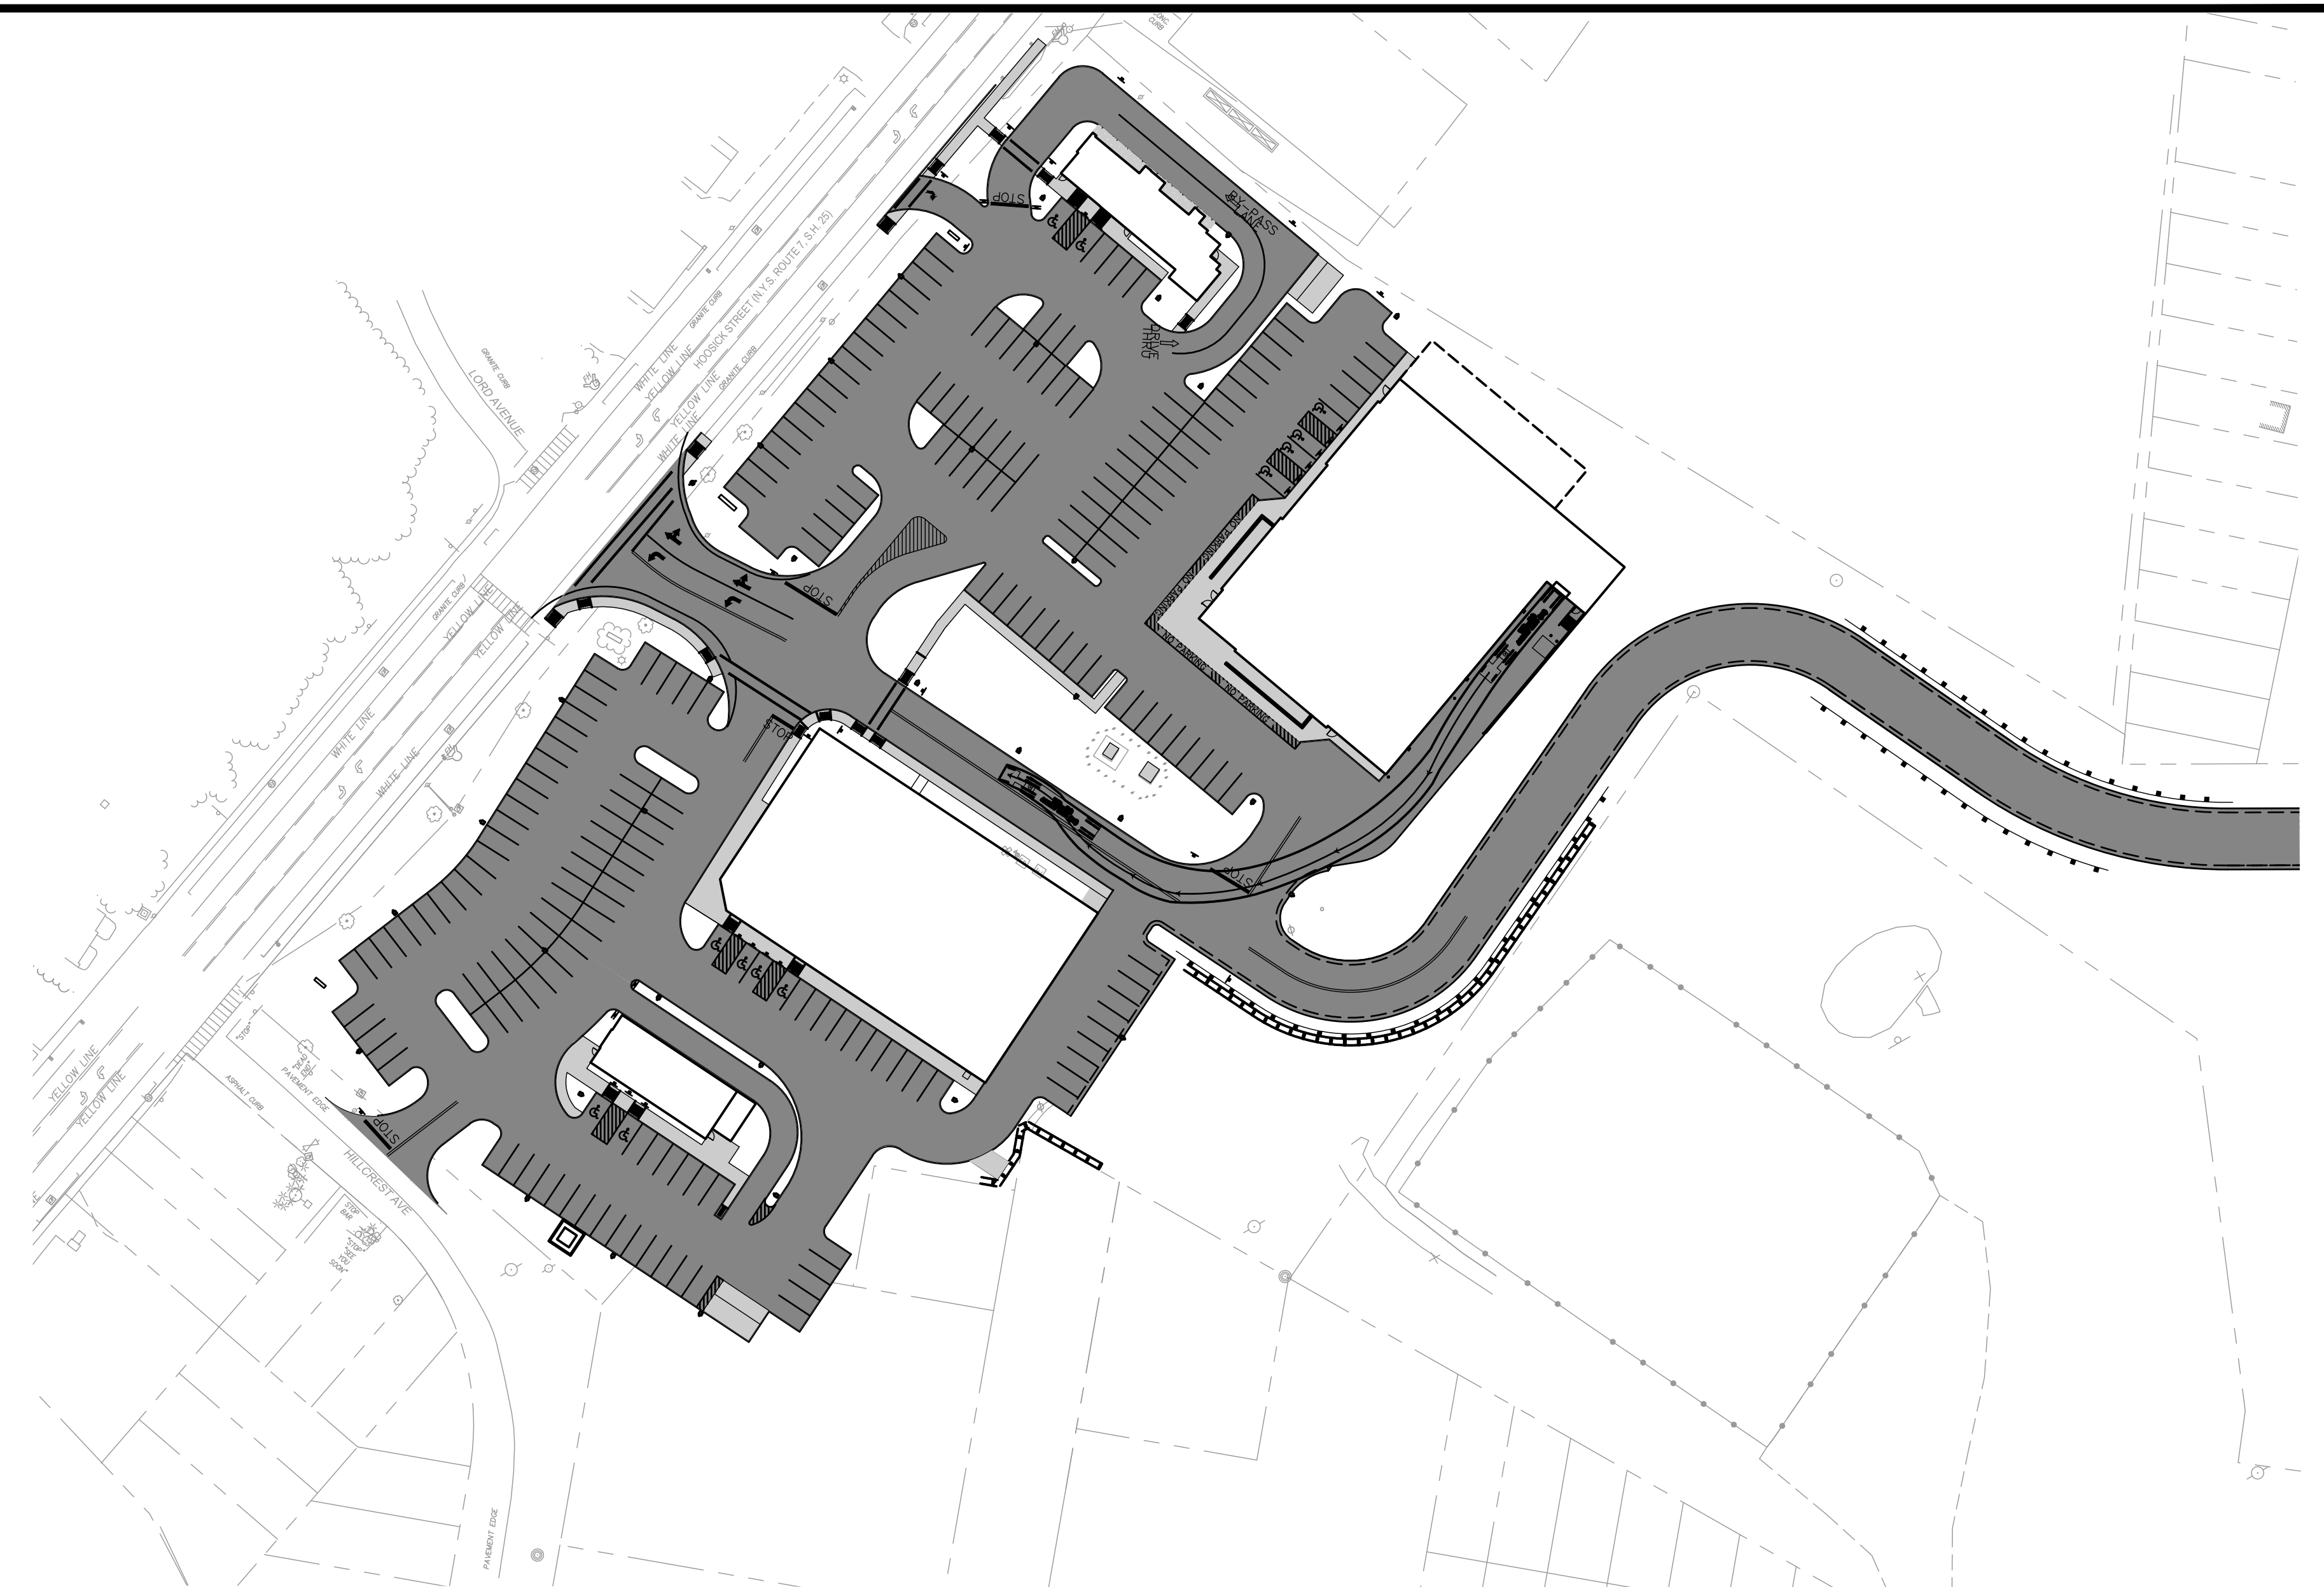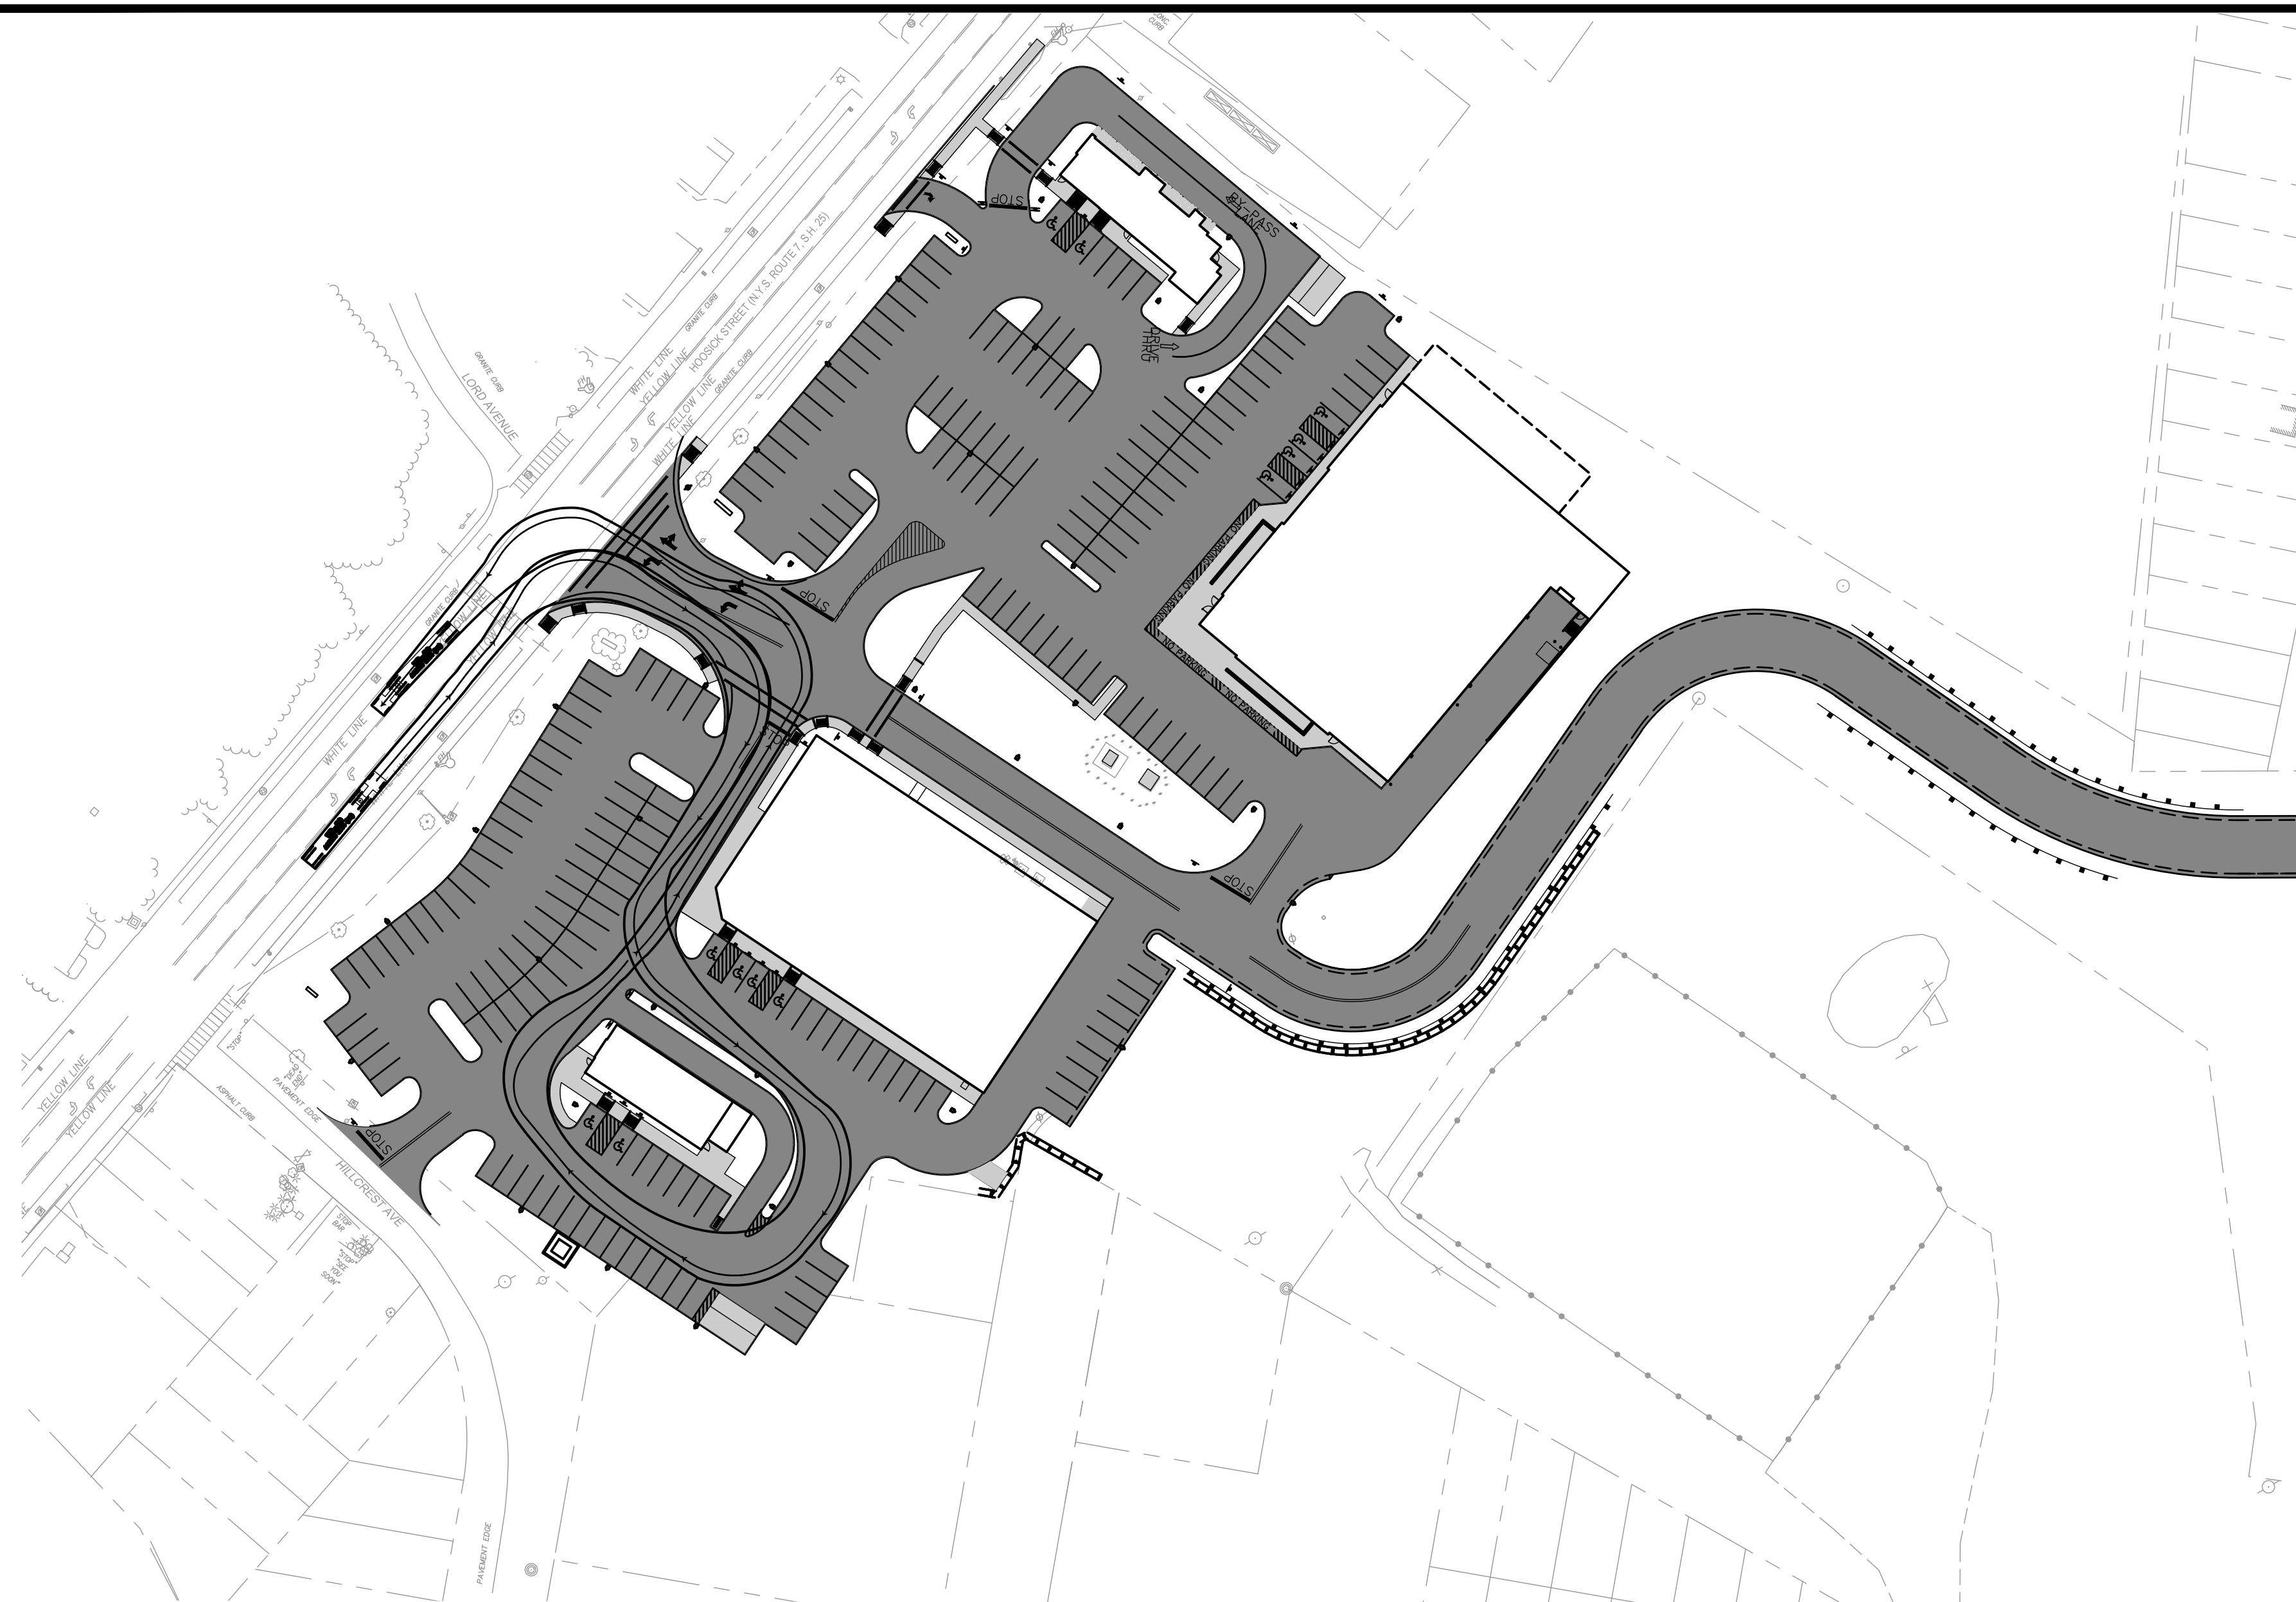

[illegible]

|                 |     |
|-----------------|-----|
| PROJ. MANAGER:  | JWE |
| CHIEF DESIGNER: | JWE |
| DESIGNED BY:    | JWE |
| DRAWN BY:       | APY |
| CHECKED BY:     | JWE |
|                 |     |
|                 |     |

DATE

THE ALTERATION OF THIS MATERIAL IN ANY WAY, UNLESS DONE UNDER THE DIRECTION OF A COMPETENT PROFESSIONAL, (I.E.) ARCHITECT FOR AN ARCHITECT, ENGINEER FOR AN ENGINEER OR LANDSCAPE ARCHITECT FOR A LANDSCAPE ARCHITECT, IS A VIOLATION OF THE NEW YORK STATE EDUCATION LAW AND/OR REGULATION, AND IS A CLASS "A" MISDEMEANOR.



Engineering and  
Land Surveying, P.C.

---

1533 Crescent Road - Clifton Park, NY 12065

DAVE LEON

### TRUCK TURN MOVEMENTS

658 - 664 HOOSICK ROAD  
TOWN OF BRUNSWICK NEW YORK

SCALE: 1"=60'  
CONTRACT No.:  
MJ PROJ. No.: MJ 972.06-1  
DATE: JUNE 2020

**C-14**









|                 |     |
|-----------------|-----|
| PROJ. MANAGER:  | JWE |
| CHIEF DESIGNER: | JWE |
| DESIGNED BY:    | JWE |
| DRAWN BY:       | APY |
| CHECKED BY:     | JWE |

DISTRIBUTION OF THIS MATERIAL IN ANY WAY,  
IN THE DIRECTION OF A COMMERCIAL PROJECT  
OR FOR AN ARCHITECT, ENGINEER OR ARCHITECTURAL  
FIRM, OR AS AN ARCHITECT, ENGINEER OR ARCHITECTURAL  
FIRM, WITHOUT THE WRITTEN PERMISSION OF THE NEW YORK STATE EDUCATION  
DEPARTMENT, IS ILLEGAL AND IS A CLASS "A" MISDEMEANOR.



DAVE LEON

**SITE DETAIL**

**D-1**















GENERAL REQUIREMENTS

THE CONTRACTOR SHALL BE RESPONSIBLE FOR IMPLEMENTING EROSION AND SEDIMENT CONTROL TO PROTECT SURROUNDING WATER BODIES.

THE CONTRACTOR SHALL BE RESPONSIBLE FOR CONSTRUCTION CONTROL AND MAINTENANCE OF SOIL EROSION AND SEDIMENT CONTROL FACILITIES TO ENSURE PROPER FUNCTIONING OF SAID FACILITIES DURING CONSTRUCTION.

AFTER THE PROJECT HAS BEEN COMPLETED, THE CONTRACTOR SHALL HAVE THE RESPONSIBILITY FOR ENSURING THAT ALL TEMPORARY SOIL EROSION AND SEDIMENT CONTROL MEASURES HAVE BEEN REMOVED OR REPLACED BY PERMANENT CONTROLS.

ANY DISTURBED AREAS THAT WILL BE LEFT EXPOSED MORE THAN FOURTEEN (14) DAYS, AND NOT SUBJECT TO CONSTRUCTION TRAFFIC, SHALL IMMEDIATELY RECEIVE TEMPORARY SEEDING. MULCH SHALL BE USED IF THE SEASON PREVENTS THE ESTABLISHMENT OF A TEMPORARY COVER. DISTURBED AREAS SHALL BE LIMED AND FERTILIZED PRIOR TO TEMPORARY SEEDING.

PERMANENT VEGETATION TO BE SEED OR SOODED ON ALL EXPOSED AREAS WITHIN FIVE (5) DAYS AFTER FINAL GRADING. MULCH AS NECESSARY FOR SEED PROTECTION AND ESTABLISHMENT. LIME AND FERTILIZE SEED BED PRIOR TO PERMANENT SEEDING.

EROSION & SEDIMENT POLLUTION CONTROL GUIDELINES (SWPPP)

EROSION AND SEDIMENT POLLUTION CONTROL FACILITIES AND PRACTICES, UTILIZED IN THE CONSTRUCTION OF THE PROJECT, SHALL BE CONSISTENT WITH THE NEW YORK STATE STANDARDS AND SPECIFICATIONS FOR EROSION AND SEDIMENT CONTROL (NOVEMBER 2016).

NATURAL VEGETATION SHALL BE RETAINED, PROTECTED, AND SUPPLEMENTED, AS FEASIBLE PRIOR TO AND DURING CONSTRUCTION.

CUT AND FILL SLOPES SHALL BE BROUGHT TO FINAL PROPOSED GRADES AS SOON AS POSSIBLE IN THE CONSTRUCTION SEQUENCES, AND SEEDED AND MULCHED IMMEDIATELY.

EROSION AND SEDIMENT POLLUTION CONTROL FACILITIES (STRAW BALES, FILTER FABRIC FENCING, STABILIZED CONSTRUCTION ENTRANCES, SILTATION BASINS, AND OTHER ACCEPTABLE FACILITIES) SHALL BE MAINTAINED THROUGHOUT CONSTRUCTION UNTIL COMPLETE SITE STABILIZATION.

HEAVY CONSTRUCTION EQUIPMENT SHALL BE KEPT AS CLOSE TO THE AREA AS PRACTICAL TO MINIMIZE DISTURBANCE OF SOIL ALREADY STABILIZED OR UNDISTURBED.

TOPSOIL AND OTHER SOIL REMOVED DURING CONSTRUCTION SHALL BE STOCKPILED IN A SUITABLE LOCATION CLEAR FROM ANY STORMWATER DRAINAGE COURSES. STOCKPILES WHICH ARE INACTIVE FOR MORE THAN FOURTEEN (14) DAYS SHALL BE SEED.

VEGETATIVE STABILIZATION SHALL BE PERIODICALLY INSPECTED FOR SUFFICIENT GROWTH AND PROGRESS. AREAS NOT RESPONDING SHALL BE PROMPTLY RESEEDED AND REMULCHED AS SOON AS POSSIBLE. AREAS SHOWING SIGNS OF EROSION PRIOR TO STABILIZATION SHALL BE GRADED, RESEED, AND REMULCHED AS SOON AS POSSIBLE. SOD OR EROSION CONTROL FABRIC SHALL BE UTILIZED WHERE ADEQUATE STABILIZATION IS NOT OCCURRING.

ALL SOIL EROSION AND SEDIMENT CONTROL MEASURES SHALL BE INSTALLED BEFORE BEGINNING EARTH MOVING ACTIVITIES, OR IN THEIR PROPER SEQUENCE, AND MAINTAINED UNTIL PERMANENT PROTECTION IS ESTABLISHED.

A STABILIZED CONSTRUCTION ENTRANCE PAD OF 1-1/2" TO 2" CLEAN STONE WILL BE PLACED AT ALL CONSTRUCTION DRIVEWAYS IMMEDIATELY AFTER SITE DISTURBANCE. (DIMENSIONS: LENGTH NOT LESS THAN 50 FT., EXCEPT ON SINGLE RESIDENCE LOT WHERE 30 FT. MINIMUM WOULD APPLY; WIDTH 24 FT. MIN., BUT NOT LESS THAN FULL WIDTH OF ENTRANCE OR EXIT DRIVES. DEPTH NOT LESS THAN 6 IN.) FILTER CLOTH IS REQUIRED PRIOR TO STONE PLACEMENT.

ANY DISTURBED AREAS THAT WILL BE LEFT EXPOSED FOR MORE THAN 14 DAYS AND NOT SUBJECT TO CONSTRUCTION TRAFFIC, WILL IMMEDIATELY RECEIVE A TEMPORARY SEEDING. IF THE SEASON PREVENTS THE ESTABLISHMENT OF A TEMPORARY COVER, THE DISTURBED AREAS WILL BE MULCHED WITH STRAW OR EQUIVALENT MATERIAL, AT A RATE OF 2.5-3.0 TONS PER ACRE, ACCORDING TO STATE STANDARDS.

PERMANENT VEGETATION TO BE SEED ON ALL EXPOSED AREAS WITHIN FOURTEEN (14) DAYS AFTER FINAL GRADING. MULCH TO BE USED AS NECESSARY FOR PROTECTION UNTIL SEEDING IS ESTABLISHED.

THE APPLICATION OF TOPSOIL, LIMING, FERTILIZING, SEEDING, AND MULCHING FOR DISTURBED AREAS SHALL BE CONSISTENT WITH THE STANDARD GENERAL PRACTICES FOR CONSTRUCTION.

IMMEDIATELY FOLLOWING INITIAL DISTURBANCES OF ROUGH GRADING, ALL CRITICAL AREAS SUBJECT TO EROSION (I.E. STEEP SLOPES AND ROADWAY EMBANKMENTS) WILL RECEIVE A TEMPORARY SEEDING IN COMBINATION WITH STRAW MULCH OR A SUITABLE EQUIVALENT, AT A RATE OF 2.5 - 3.0 TONS PER ACRE.

ANY STEEP SLOPES RECEIVING PIPELINE INSTALLATION WILL BE BACKFILLED AND STABILIZED DAILY, AS THE INSTALLATION PROCEEDS (I.E. SLOPES GREATER THAN 3:1).

AT THE TIME WHEN SITE PREPARATION FOR PERMANENT VEGETATIVE STABILIZATION IS TO BE ESTABLISHED, ANY SOIL THAT WILL NOT PROVIDE A SUITABLE ENVIRONMENT TO SUPPORT ADEQUATE VEGETATIVE GROUND COVER SHALL BE REMOVED OR TREATED IN SUCH A WAY THAT WILL PERMANENTLY ADJUST THE SOIL CONDITIONS AND RENDER IT SUITABLE FOR VEGETATIVE GROUND COVER.

IF THE REMOVAL OR TREATMENT OF THE SOIL WILL NOT PROVIDE SUITABLE CONDITIONS, NON-VEGETATIVE MEANS OF PERMANENT GROUND STABILIZATION WILL HAVE TO BE EMPLOYED.

IT SHALL BE THE CONTRACTOR'S RESPONSIBILITY TO MAINTAIN EROSION AND SEDIMENT CONTROL MEASURES UNTIL ALL AREAS HAVE BEEN PERMANENTLY STABILIZED.

EROSION AND SEDIMENT CONTROL MEASURE TO BE REMOVED ONLY AFTER PERMANENT STABILIZATION IS COMPLETED AND THE VILLAGE OF VICTORY AND SWPPP MONITORING PROFESSIONAL HAS APPROVED THE WORK.

MAINTENANCE AND REPAIR OF EROSION AND SEDIMENT POLLUTION CONTROL FACILITIES

PROPER MAINTENANCE AND REPAIR OF EROSION AND SEDIMENT CONTROL FACILITIES ARE NECESSARY TO THE EFFECTIVENESS OF THE EROSION AND SEDIMENT POLLUTION CONTROL FACILITIES.

A STABILIZED CONSTRUCTION ENTRANCE SHALL BE INSTALLED AT THE ENTRANCE OF EACH CONSTRUCTION INGRESS ONTO PUBLIC THOROUGHFARES AND STABILIZED ROADWAYS.


DISTURBED GROUND SURFACES SHALL BE SPRINKLED WITH WATER, AS NEEDED, TO LIMIT THE FORMATION AND MIGRATION OF AIRBORNE DUST.

OPERATIONAL MEASURES SHALL BE EMPLOYED DURING CONSTRUCTION TO PREVENT THE SPILLS OF FUELS AND LUBRICANTS. IF A SPILL OCCURS, IT SHALL BE CONTROLLED IMMEDIATELY TO PREVENT ITS ENTRY INTO OFF-SITE AREAS INCLUDING ADJACENT STORM SEWER.

ANY TEMPORARY EROSION CONTROL FACILITY SHALL REMAIN FUNCTIONAL UNTIL VEGETATIVE COVER IS SUFFICIENTLY ESTABLISHED WITHIN THE RESPECTIVE TRIBUTARY DRAINAGE AREA.

ANY DEBRIS ACCUMULATED IN EROSION AND SEDIMENT CONTROL FACILITIES SHALL BE REMOVED AND PROPERLY DISPOSED. THESE FACILITIES SHALL BE CHECKED DAILY AND AFTER RAINFALL EVENTS, AND REALIGNED AS NEEDED. SEDIMENT SHALL BE REMOVED WHEN IT REACHES THE FOLLOWING DEPTHS: STRAW BALE BARRIERS - 6 INCHES SILT FENCING - 6 INCHES SILTATION BASIN - 9 INCHES

NOTE: DISTURBED AREAS SHALL BE CONSIDERED AS PERMANENTLY STABILIZED WHEN A MINIMUM COVER OF 30% HAS BEEN ESTABLISHED.

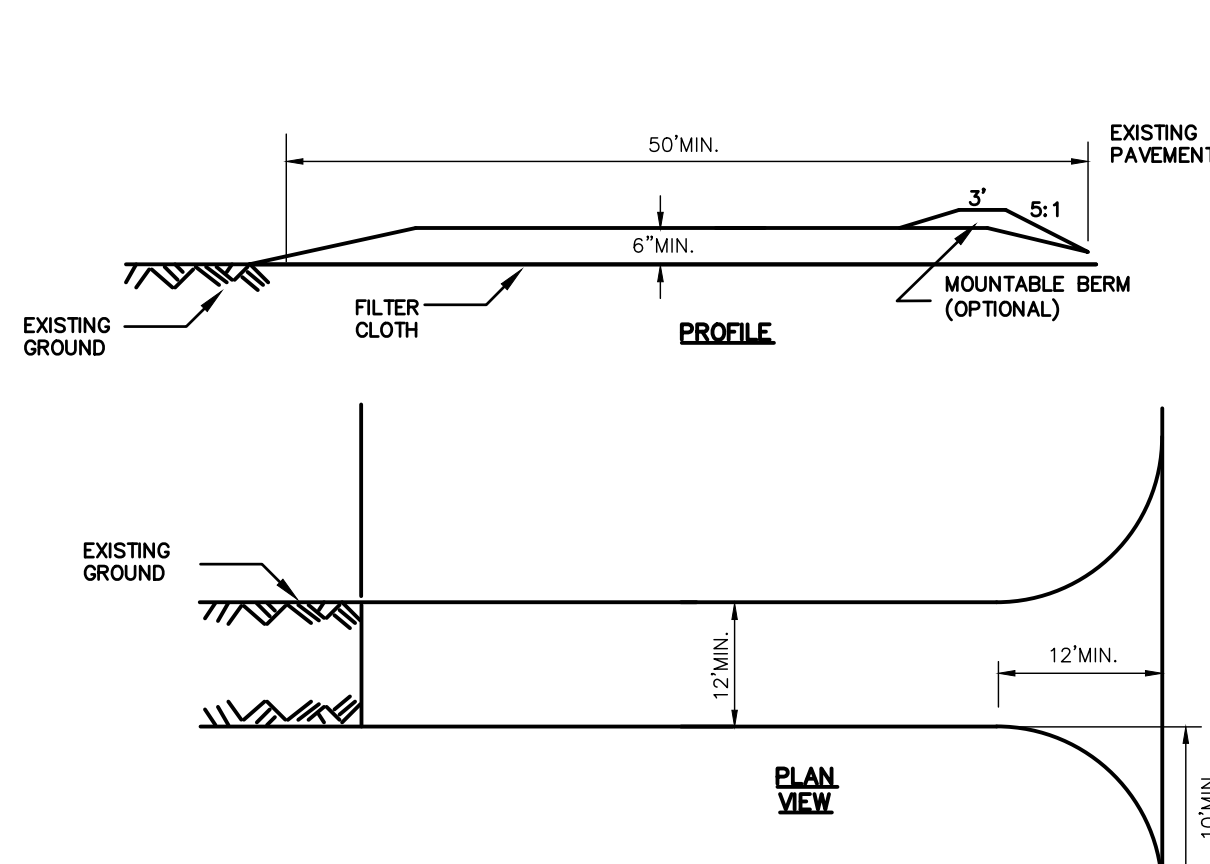

CONSTRUCTION SPECIFICATIONS

1. STONE SIZE - USE 2" STONE, OR RECLAIMED OR RECYCLED CONCRETE EQUIVALENT.

2. LENGTH - NOT LESS THAN 50 FEET (EXCEPT ON A SINGLE RESIDENCE LOT WHERE A 30 FOOT MINIMUM LENGTH WOULD APPLY).

3. THICKNESS - NOT LESS THAN SIX (6) INCHES.

4. WIDTH - TWELVE (12) FOOT MINIMUM, BUT NOT LESS THAN THE FULL WIDTH AT POINTS WHERE INGRESS OR EGRESS OCCURS. TWENTY-FOUR (24) FOOT IF SINGLE ENTRANCE TO SITE.

5. FILTER CLOTH - WILL BE PLACED OVER THE ENTIRE AREA PRIOR TO PLACING OF STONE.

6. SURFACE WATER - ALL SURFACE WATER FLOWING OR DIVERTED TOWARD CONSTRUCTION ENTRANCES SHALL BE PIPED ACROSS THE ENTRANCE. IF PIPING IS IMPRACTICAL, A MOUNTABLE BERM WITH 5:1 SLOPES WILL BE PERMITTED.


7. MAINTENANCE - THE ENTRANCE SHALL BE MAINTAINED IN A CONDITION WHICH WILL PREVENT TRACKING OR FLOWING OF SEDIMENT ONTO PUBLIC RIGHTS-OF-WAY, ALL SEDIMENT SPILLED, DROPPED, WASHED OR TRACED ONTO PUBLIC RIGHTS-OF-WAY MUST BE REMOVED IMMEDIATELY.

8. WHEN WASHING IS REQUIRED, IT SHALL BE DONE ON A AREA STABILIZED WITH STONE AND WHICH DRAINS INTO AN APPROVED SEDIMENT TRAPPING DEVICE.

9. PERIODIC INSPECTION AND NEEDED MAINTENANCE SHALL BE PROVIDED AFTER EACH RAIN.

CONSTRUCTION ENTRANCES

N.T.S.

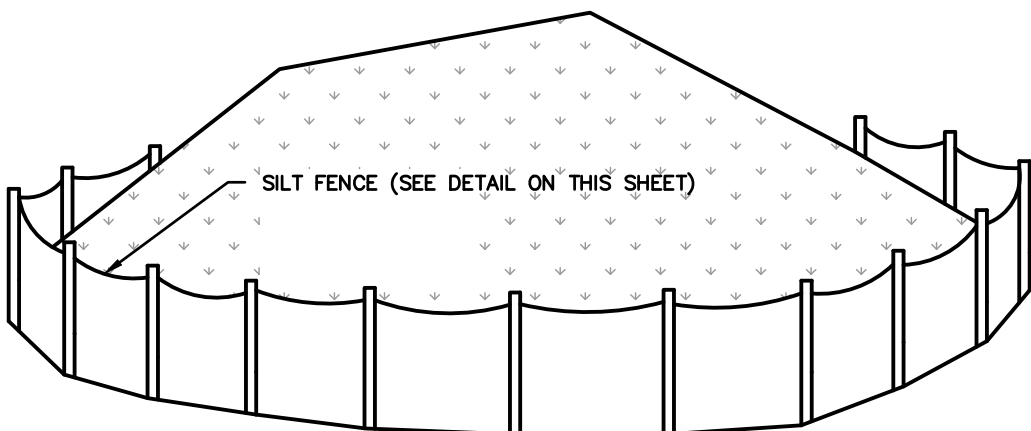


NOTES

1. AREA CHOSEN FOR STOCKPILING OPERATIONS SHALL BE DRY AND STABLE.
2. MAXIMUM SLOPE OF STOCKPILE SHALL BE 2 HORIZONTAL ON 1 VERTICAL.
3. UPON COMPLETION OF SOIL STOCKPILING, EACH PILE SHALL BE SURROUNDED WITH EITHER SILT FENCING OR HAY BALES, THEN STABILIZED WITH VEGETATION OR COVERED.

STOCKPILE STABILIZATION


N.T.S.

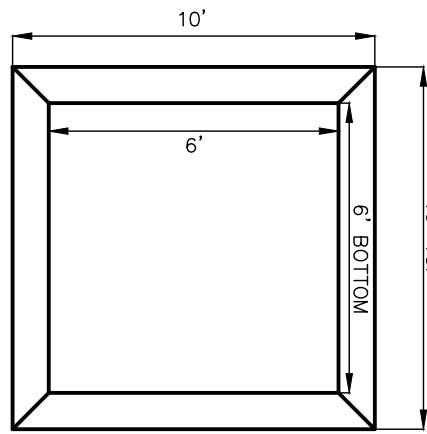

SECTION


CONCRETE WASHOUT PIT

N.T.S.

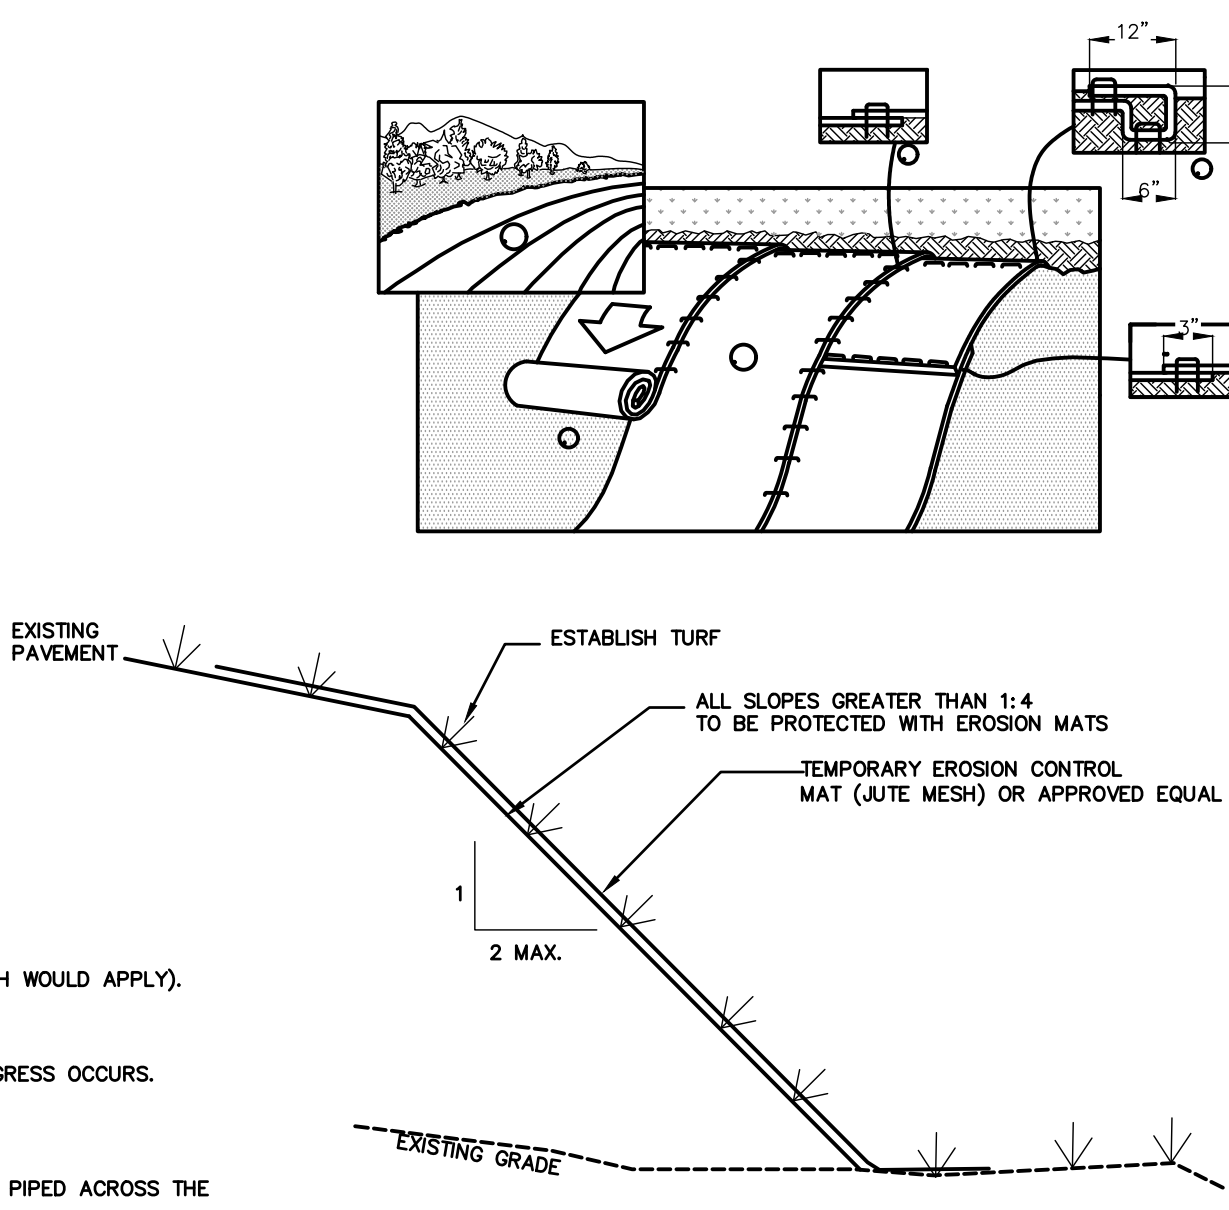

TEMPORARY EROSION CONTROL MAT

N.T.S.

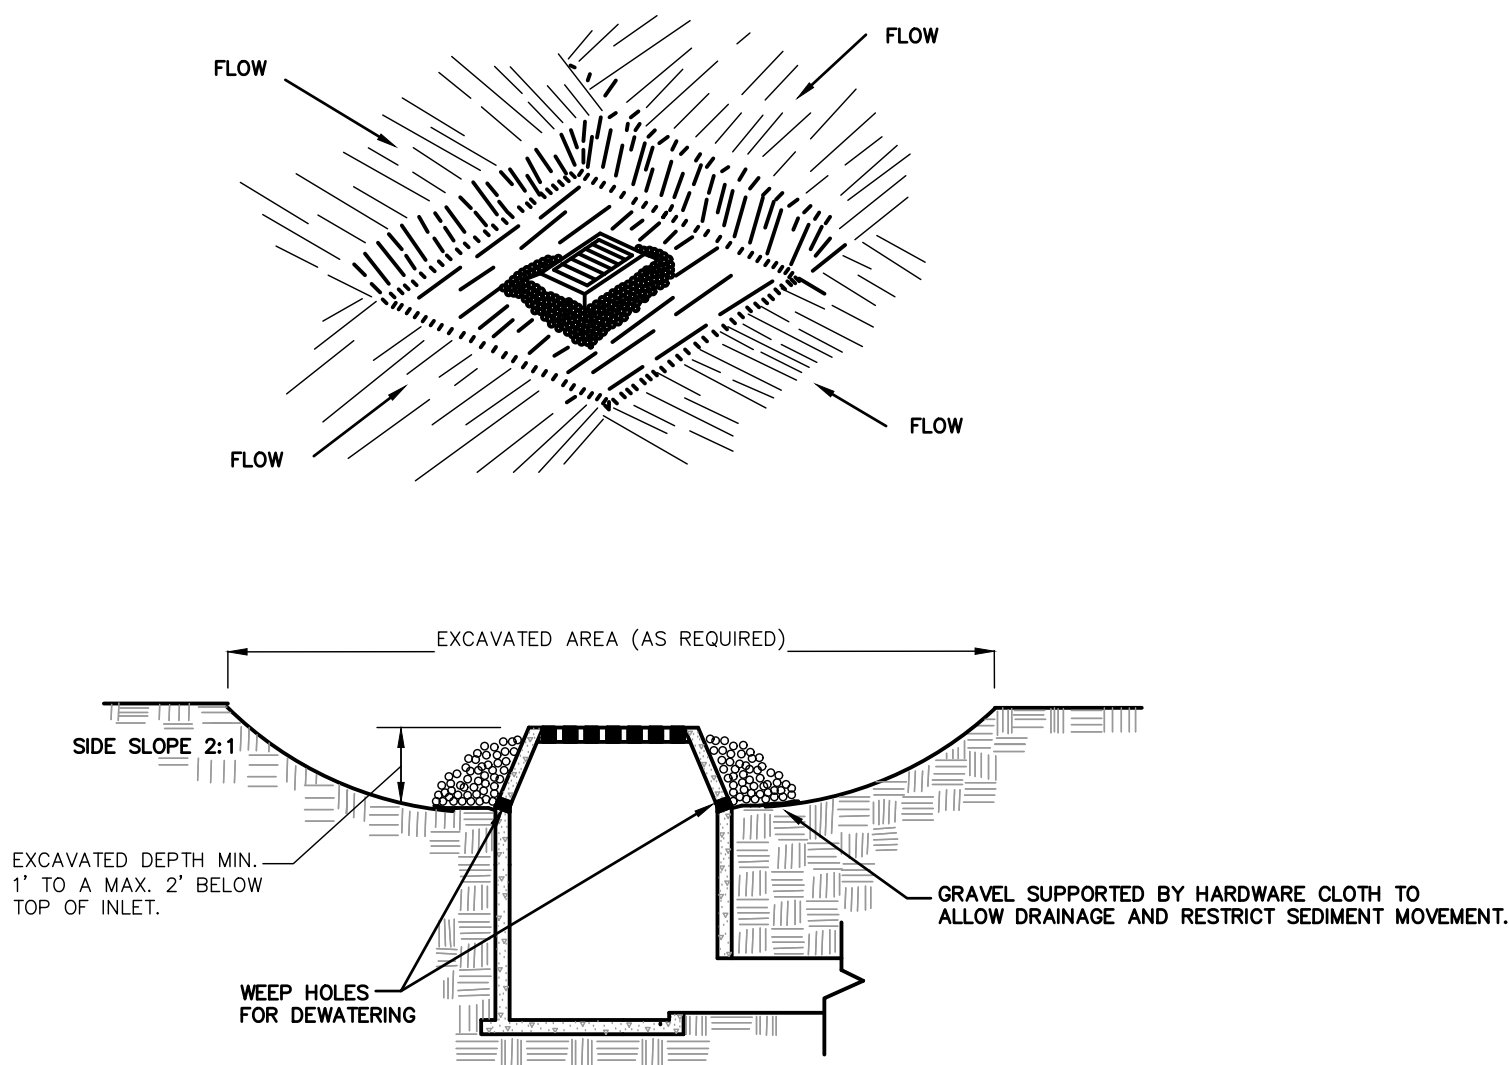

CONSTRUCTION SPECIFICATIONS

1. CLEAR THE AREA OF ALL DEBRIS THAT WILL HINDER EXCAVATION.

2. GRADE APPROACH TO THE INLET UNIFORMLY AROUND THE BASIN.

3. WEEP HOLES SHALL BE PROTECTED BY GRAVEL.

4. UPON STABILIZATION OF CONTRIBUTING DRAINAGE AREA, SEAL WEEP HOLES, FILL BASIN WITH STABLE SOIL TO FINAL GRADE, COMPACT IT PROPERLY AND STABILIZE WITH PERMANENT SEEDING.


MAXIMUM DRAINAGE AREA 1 ACRE

STANDARD SYMBOL




EXCAVATED DROP INLET PROTECTION

N.T.S.

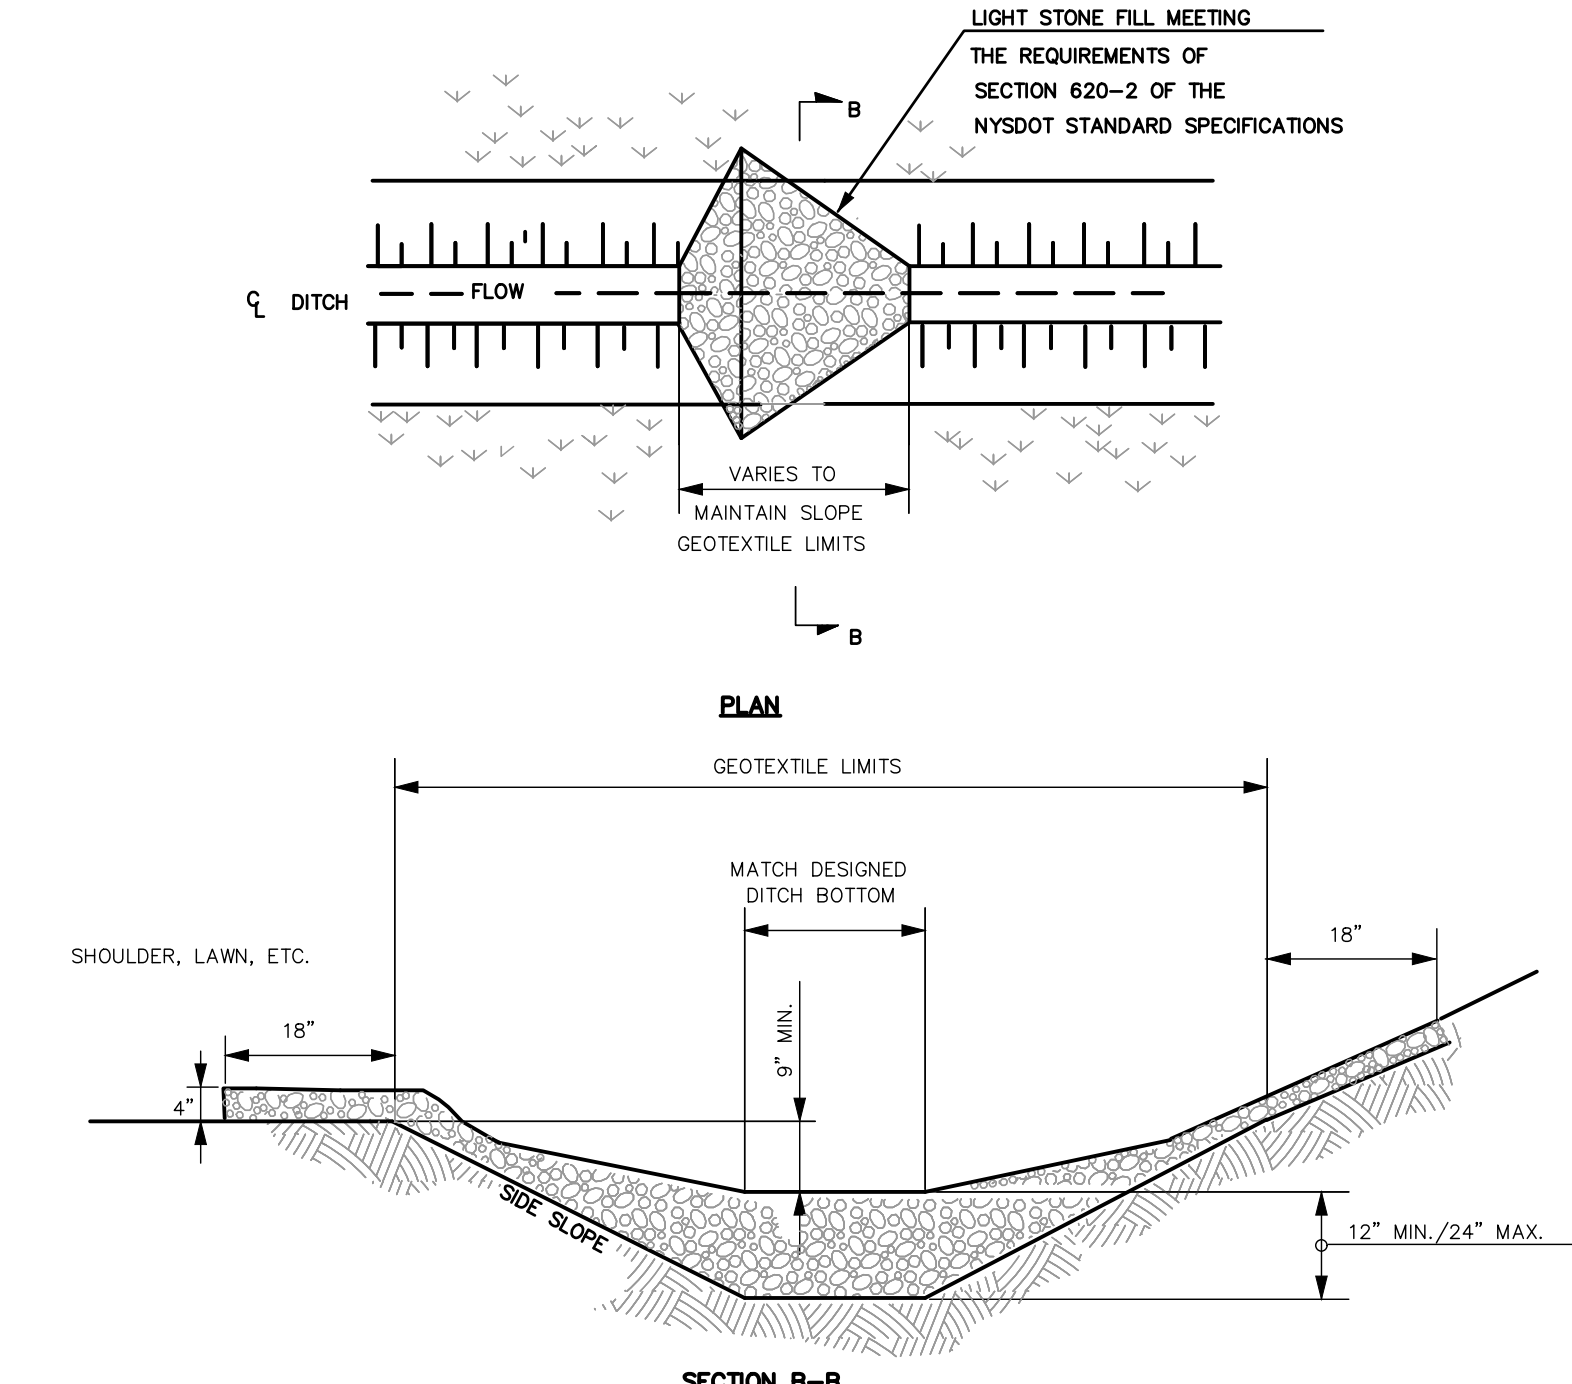

SECTION B-B

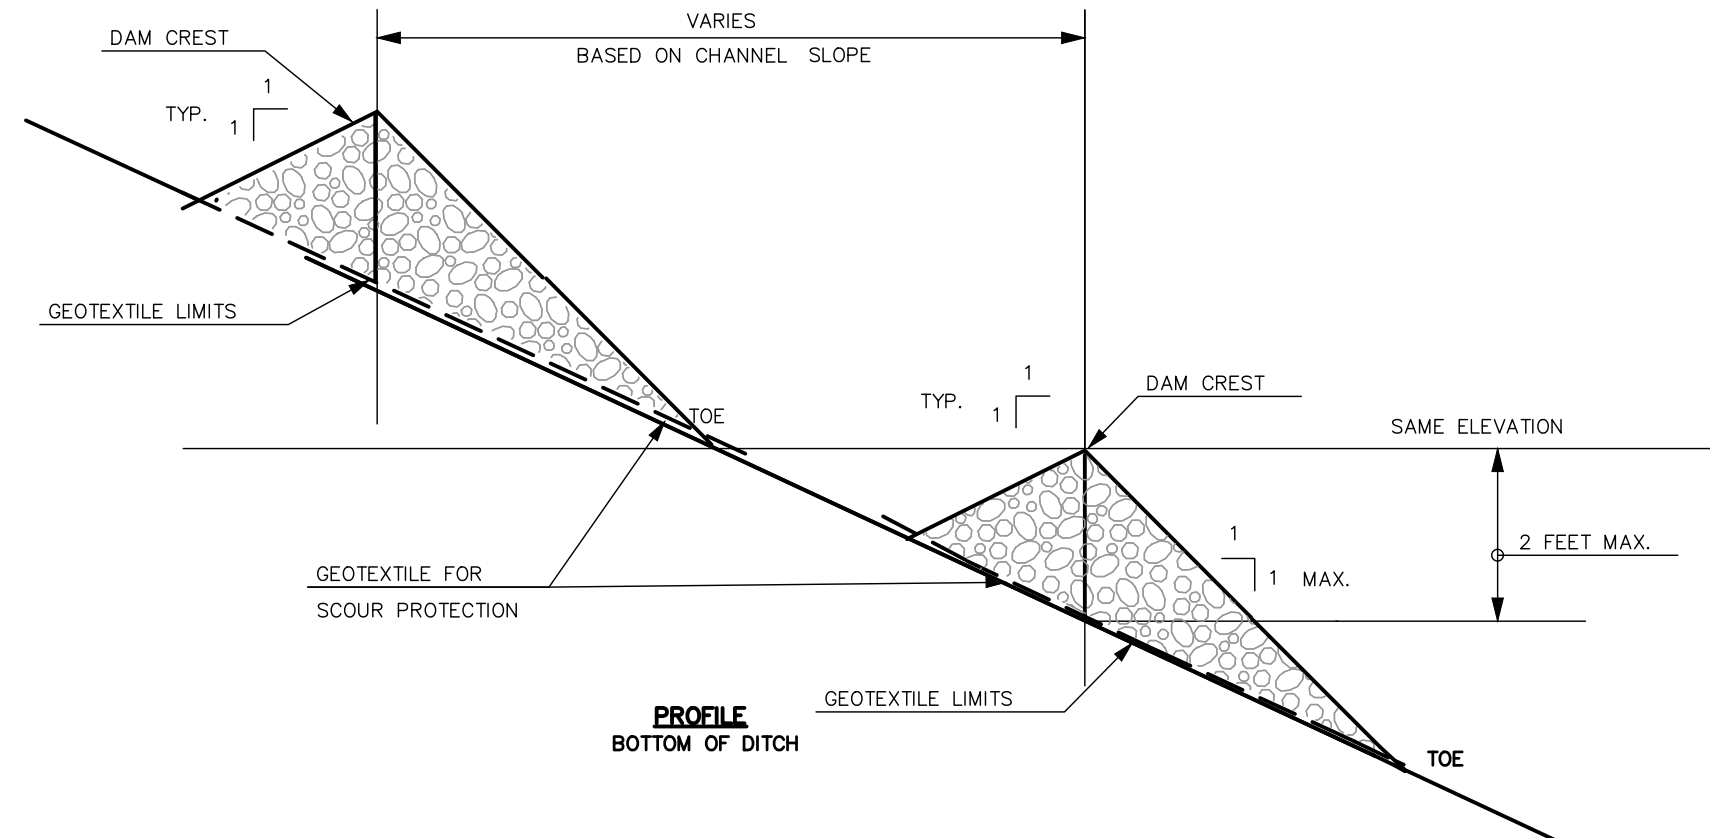

CONSTRUCTION SPECIFICATIONS

1. STONE WILL BE PLACED ON A FILTER FABRIC FOUNDATION TO THE LINES, GRADES AND LOCATIONS SHOWN IN THE PLAN.

2. SET SPACING OF CHECK DAMS TO ASSUME THAT THE ELEVATIONS OF THE CREST OF THE DOWNSTREAM DAM IS AT THE SAME ELEVATION OF THE TOE OF THE UPSTREAM DAM.

3. EXTEND THE STONE A MINIMUM OF 1.5 FEET BEYOND THE DITCH BANKS TO PREVENT CUTTING AROUND THE DAM.

4. PROTECT THE CHANNEL DOWNSTREAM OF THE LOWEST CHECK DAM FROM SCOUR AND EROSION WITH STONE OR LINER AS APPROPRIATE.


5. ENSURE THAT CHANNEL APPURTENANCES SUCH AS CULVERT ENTRANCES BELOW CHECK DAMS ARE NOT SUBJECT TO DAMAGE OR BLOCKAGE FROM DISPLACED STONE. MAXIMUM DRAINAGE AREA 2 ACRES.

STANDARD SYMBOL



STONE CHECK DAM FOR TEMPORARY EROSION CONTROL IN DITCHES

N.T.S.

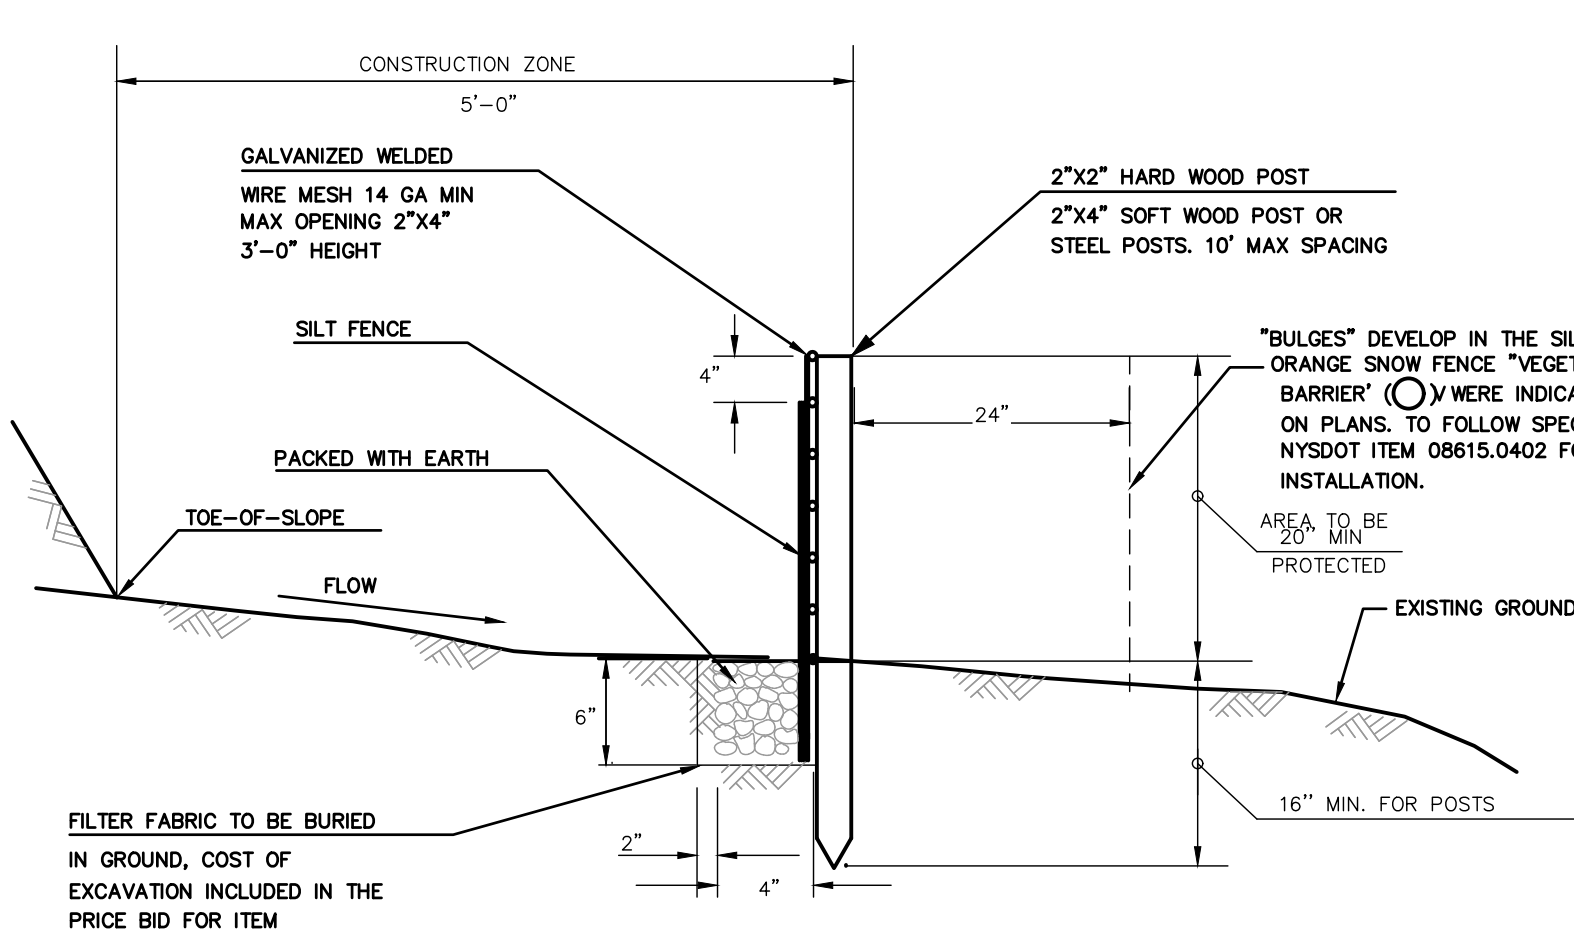

SILT FENCE FOR TEMPORARY EROSION CONTROL

N.T.S.

CONSTRUCTION SPECIFICATIONS

1. WOVEN WIRE FENCE TO BE FASTENED SECURELY TO FENCE POSTS WITH WIRE TIES OR STAPLES. POSTS SHALL BE STEEL EITHER 1\"/>


2. FILTER CLOTH TO BE TO BE FASTENED SECURELY TO WOVEN WIRE FENCE WITH TIES SPACED EVERY 24\"/>

3. WHEN TWO SECTIONS OF FILTER CLOTH ADJOIN EACH OTHER THEY SHALL BE OVERLAPPED BY SIX INCHES AND FOLDED. FILTER CLOTH SHALL BE EITHER FILTER X, MIRA1 100X, STABILINKA 1140X, OR APPROVED EQUIVALENT.


4. PREFABRICATED UNITS SHALL BE GEOFAB, ENVIROFENCE, OR APPROVED EQUIVALENT.

5. MAINTENANCE SHALL BE PERFORMED AS NEEDED AND MATERIAL REMOVED WHEN

INLET PROTECTION FOR NON-PAVED AREAS

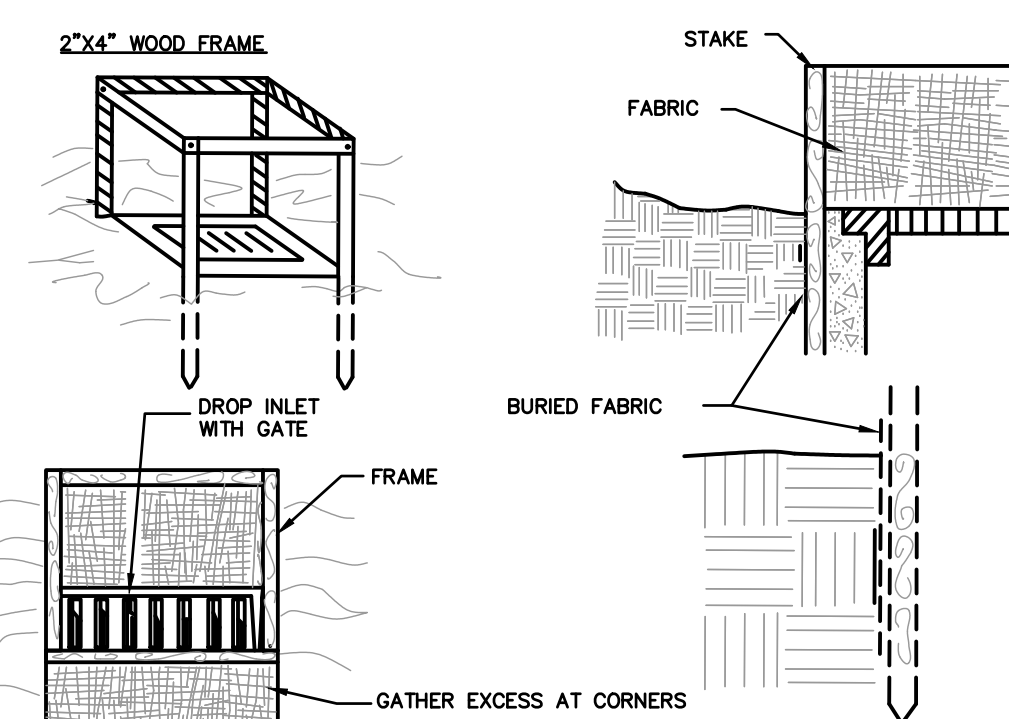

INLET PROTECTION FOR PAVED AREAS

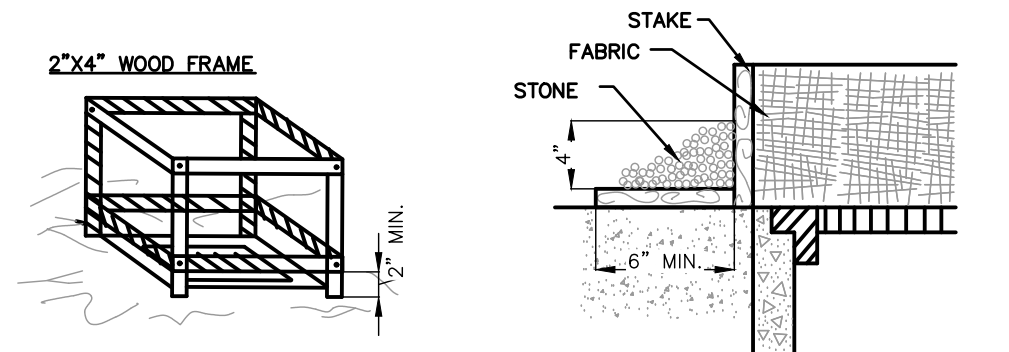

FILTER FABRIC DROP INLET PROTECTION

N.T.S.

CONSTRUCTION SPECIFICATIONS

1. FILTER FABRIC SHALL HAVE AN EOS OF 40-85. BURLAP MAY BE USED FOR SHORT TERM APPLICATIONS.

2. CUT FABRIC FROM A CONTINUOUS ROLL TO ELIMINATE JOINTS. IF JOINTS ARE NEEDED THEY WILL BE OVERLAPPED TO THE NEXT STAKE.

3. STAKE MATERIALS WILL BE STANDARD 2\"/>

4. SPACE STAKES EVENLY AROUND INLET 3 FEET APART AND DRIVE A MINIMUM 18 INCHES DEEP. SPANS GREATER THAN 3 FEET MAY BE BRIDGED WITH THE USE OF WIRE MESH BEHIND THE FILTER FABRIC FOR SUPPORT.

5. FABRIC SHALL BE EMBEDDED 1 FOOT MINIMUM BELOW GROUND AND BACKFILLED. IT SHALL BE SECURELY FASTENED TO THE STAKES AND FRAME.

6. A 2\"/>

MAXIMUM DRAINAGE AREA 1 ACRE

STANDARD SYMBOL



| SUBMITTAL / REVISIONS |      |             |    |              |      | PROJ. MANAGER: JW/E | CHIEF DESIGNER: JW/E | DESIGNED BY: JW/E | DRAWN BY: APY | CHECKED BY: JW/E | DATE | DATE |
|-----------------------|------|-------------|----|--------------|------|---------------------|----------------------|-------------------|---------------|------------------|------|------|
| No.                   | DATE | DESCRIPTION | BY | REVIEWED BY: | DATE |                     |                      |                   |               |                  |      |      |
|                       |      |             |    |              |      |                     |                      |                   |               |                  |      |      |
THE ALTERATION OF THIS MATERIAL IN ANY WAY, UNLESS DONE UNDER THE DIRECTION OF A QUALIFIED PROFESSIONAL, (I.E.) ARCHITECT FOR AN ARCHITECT, ENGINEER FOR AN ENGINEER OR LANDSCAPE ARCHITECT FOR A LANDSCAPE ARCHITECT, IS A VIOLATION OF THE NEW YORK STATE EDUCATION LAW AND/OR REGULATIONS AND IS A CLASS "A" MISDEMEANOR.



Engineering and  
Land Surveying, P.C.  
1533 Crescent Road - Clifton Park, NY 12065

DAVE LEON






SITE DETAILS

658 - 664 HOOSICK ROAD  
TOWN OF BRUNSWICK NEW YORK

SCALE: AS NOTED  
CONTRACT No:  
MJ PROJ No.: MJ 972.06-1  
DATE: JUNE 2020

D-5




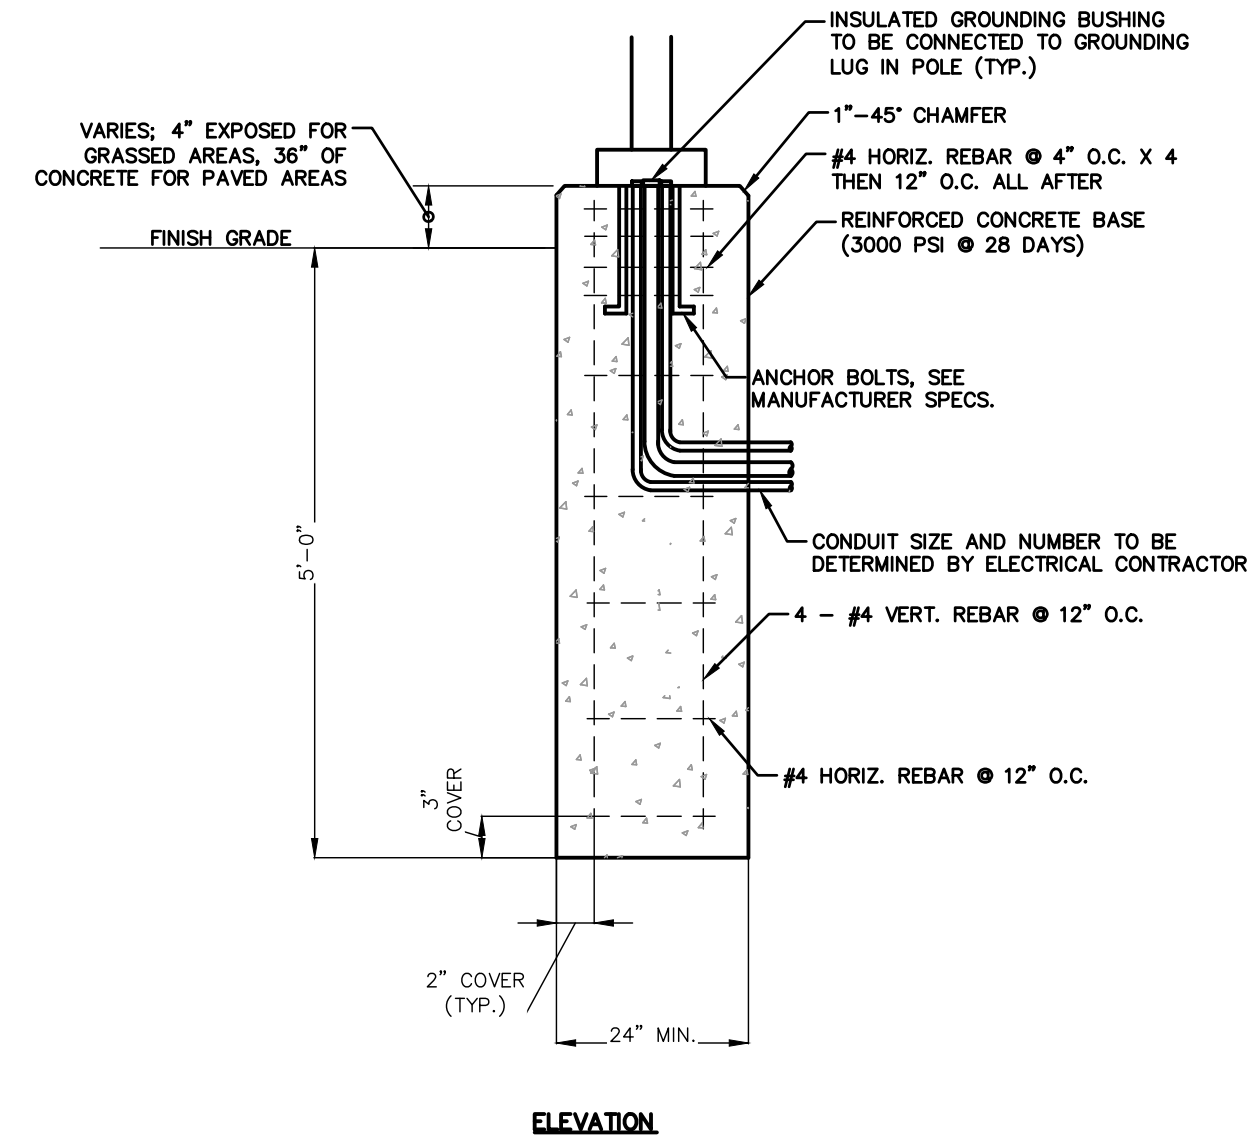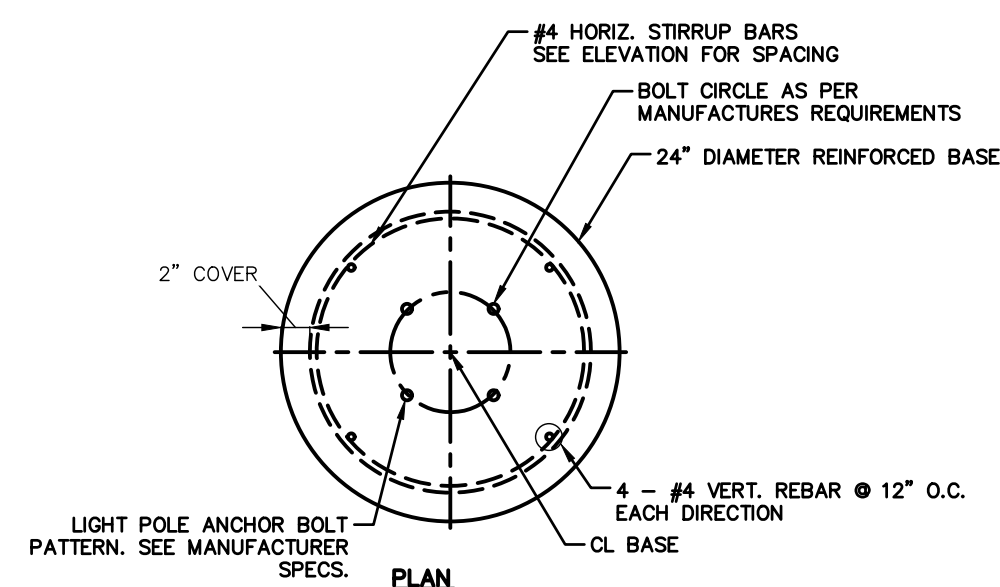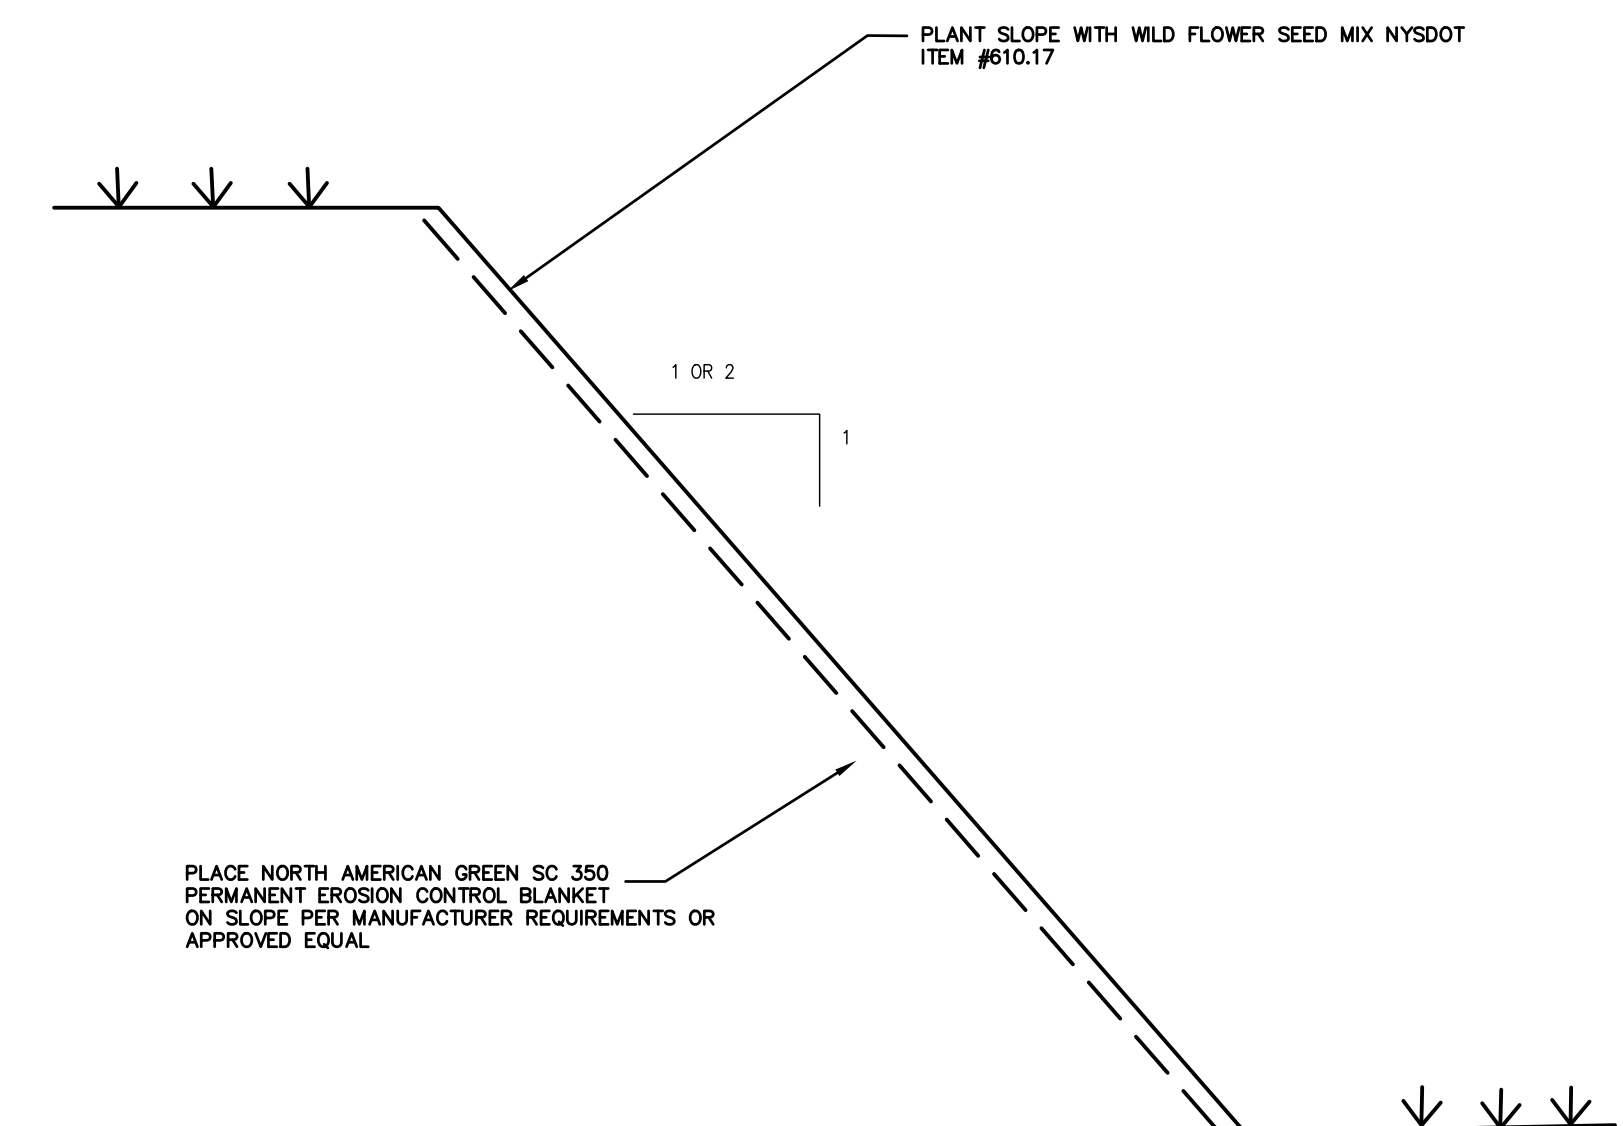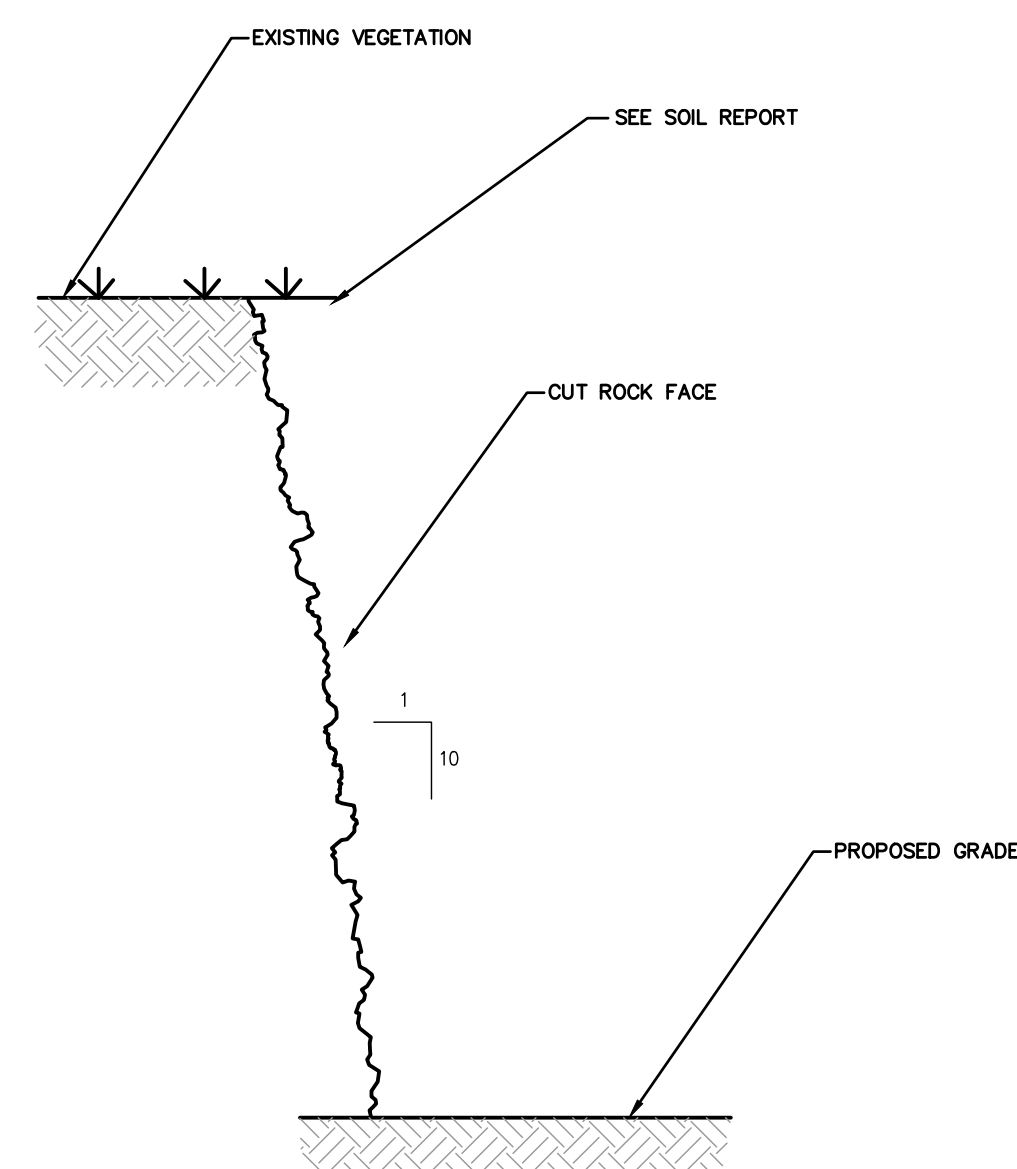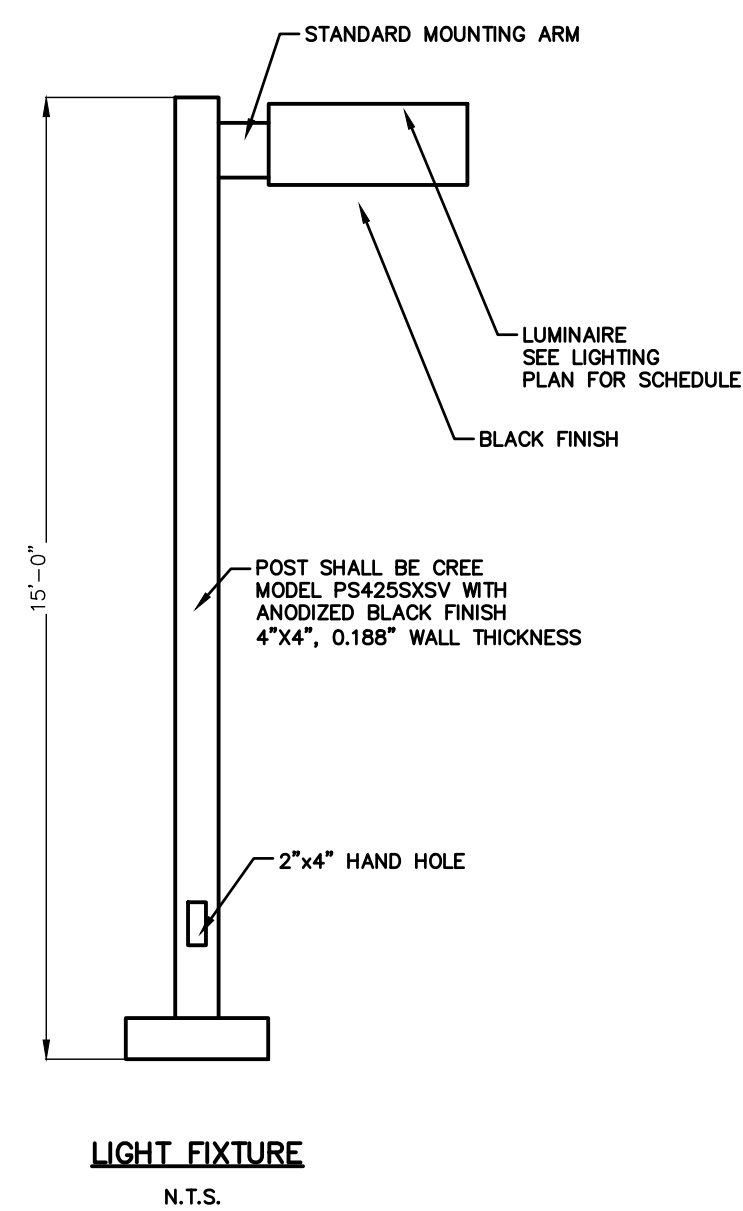

**NOTE:**





FOUNDATIONS MAY BE MODIFIED BASED ON SOIL CONDITIONS WITH APPROVAL THROUGH THE ENGINEER.  
AN INCREASE IN THE OVERALL FOUNDATION DIAMETER MAY BE REQUIRED DEPENDING ON MANUFACTURERS  
ANCHOR BOLT REQUIREMENTS.

LIGHT FIXTURE FOUNDATION  
N.T.S.

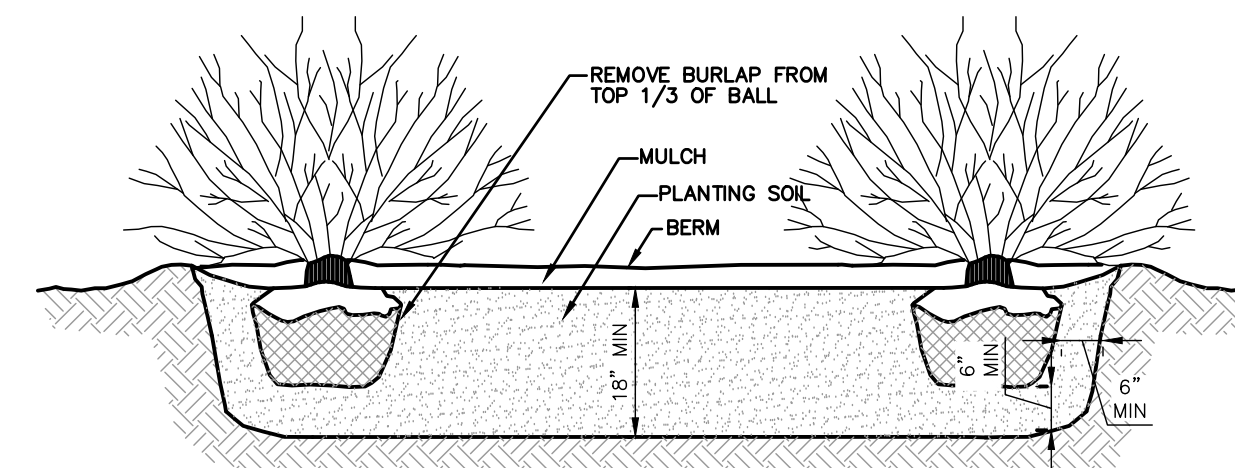

LANDSCAPING NOTES

LANDSCAPE AND IRRIGATION DESIGN. PLANS ARE REQUIRED ON ALL PROJECTS. IF LANDSCAPING IS NOT REQUIRED CONTRACTOR SHALL PROVIDE SITE FINE GRADED W/ HYDROSEEDING OR SOO IN ALL DISTURBED AREAS OUTSIDE OF PARKING FIELD, IN PARKING FIELD ISLANDS, IF ALLOWED USE WEED BARRIER & MULCH ONLY. ALL MULCHED AREAS TO RECEIVE WEED BARRIER, WHERE SEEDING WARRANTY DOES NOT PERMIT HYDROSEED ALONE, PROVIDE STRAW AND BIODEGRADABLE NETTING OVER HYDROSEED. ANY LANDSCAPE IN EXCESS OF 50 PLANTINGS TO RECEIVE IRRIGATION AS NEEDED REGARDLESS OF GEOGRAPHIC LOCATION. IRRIGATION HEADS TO BE A MINIMUM OF 3" FROM EDGE OF CURB LINE.

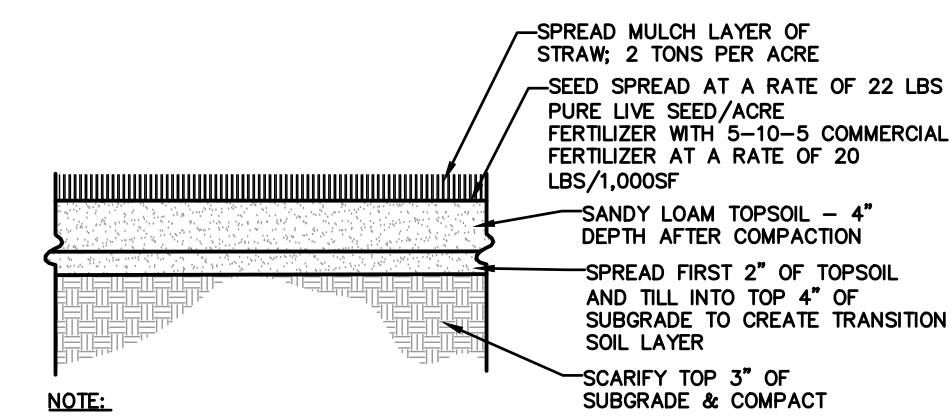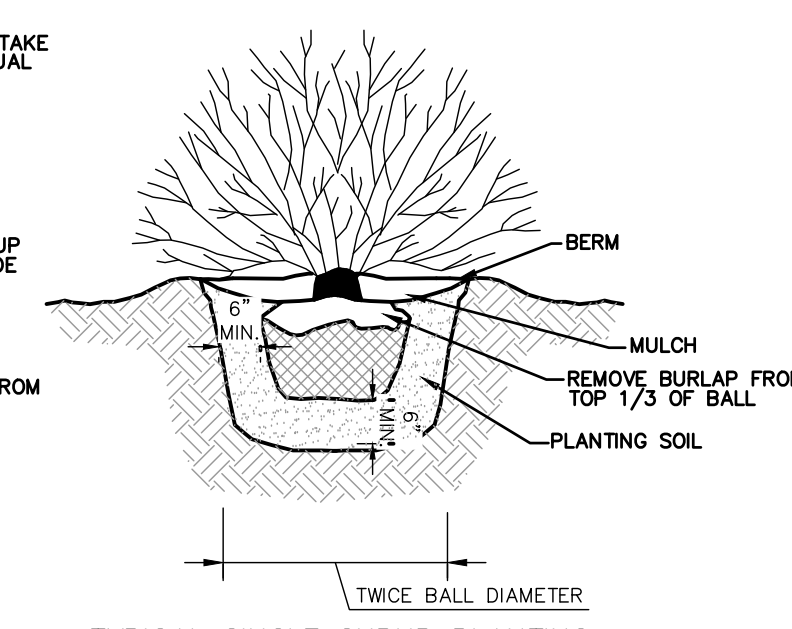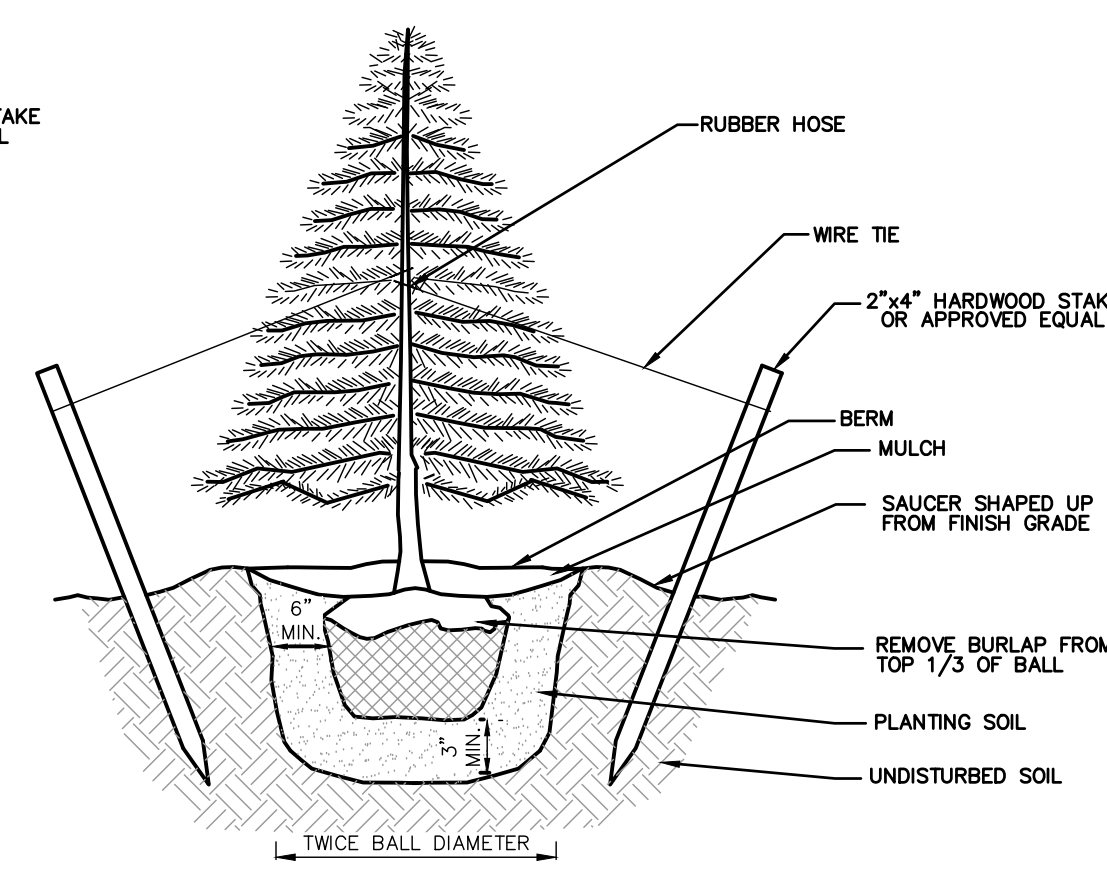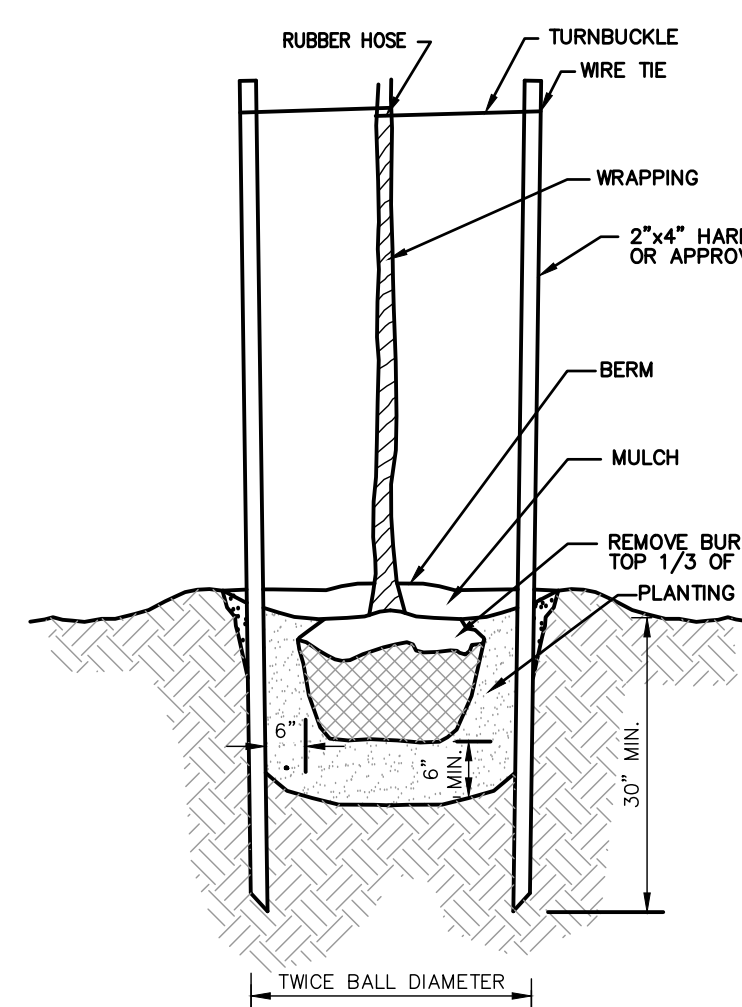

**NOTE:**

1. CONTRACTOR IS RESPONSIBLE FOR THE PROTECTION AND
2. WATERING OF GRASS UNTIL FINAL ACCEPTANCE.

[illegible]

|                 |     |
|-----------------|-----|
| PROJ. MANAGER:  | JWE |
| CHIEF DESIGNER: | JWE |
| DESIGNED BY:    | JWE |
| DRAWN BY:       | APY |
| CHECKED BY:     | JWE |

THE ALTERATION OF THIS MATERIAL IN ANY WAY, UNLESS DONE UNDER THE DIRECTION OF A COMPETENT PROFESSIONAL, (I.E.) ARCHITECT FOR AN ARCHITECT, ENGINEER FOR AN ENGINEER OR LANDSCAPE ARCHITECT FOR A LANDSCAPE ARCHITECT, IS A VIOLATION OF THE NEW YORK STATE EDUCATION LAW AND/OR REGULATION, AND IS A CLASS "A" MISDEMEANOR.



Engineering and  
Land Surveying, P.C.

---

1533 Crescent Road - Clifton Park, NY 12065

DAVE LEON



## SITE DETAILS

658 - 664 HOOSICK ROAD  
TOWN OF BRUNSWICK NEW YORK

|                          |
|--------------------------|
| SCALE: AS NOTED          |
| CONTRACT No.:            |
| PROJECT No.: MJ 972.06-1 |
| DATE: JUNE 2020          |

D-6

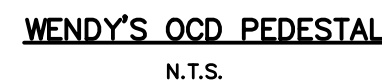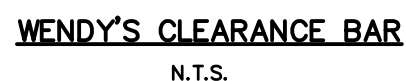

[illegible]